




Feedstock Store - Manor Hill Farm, Leicester Lane Desford Leicester Leicestershire LE9 9JJ

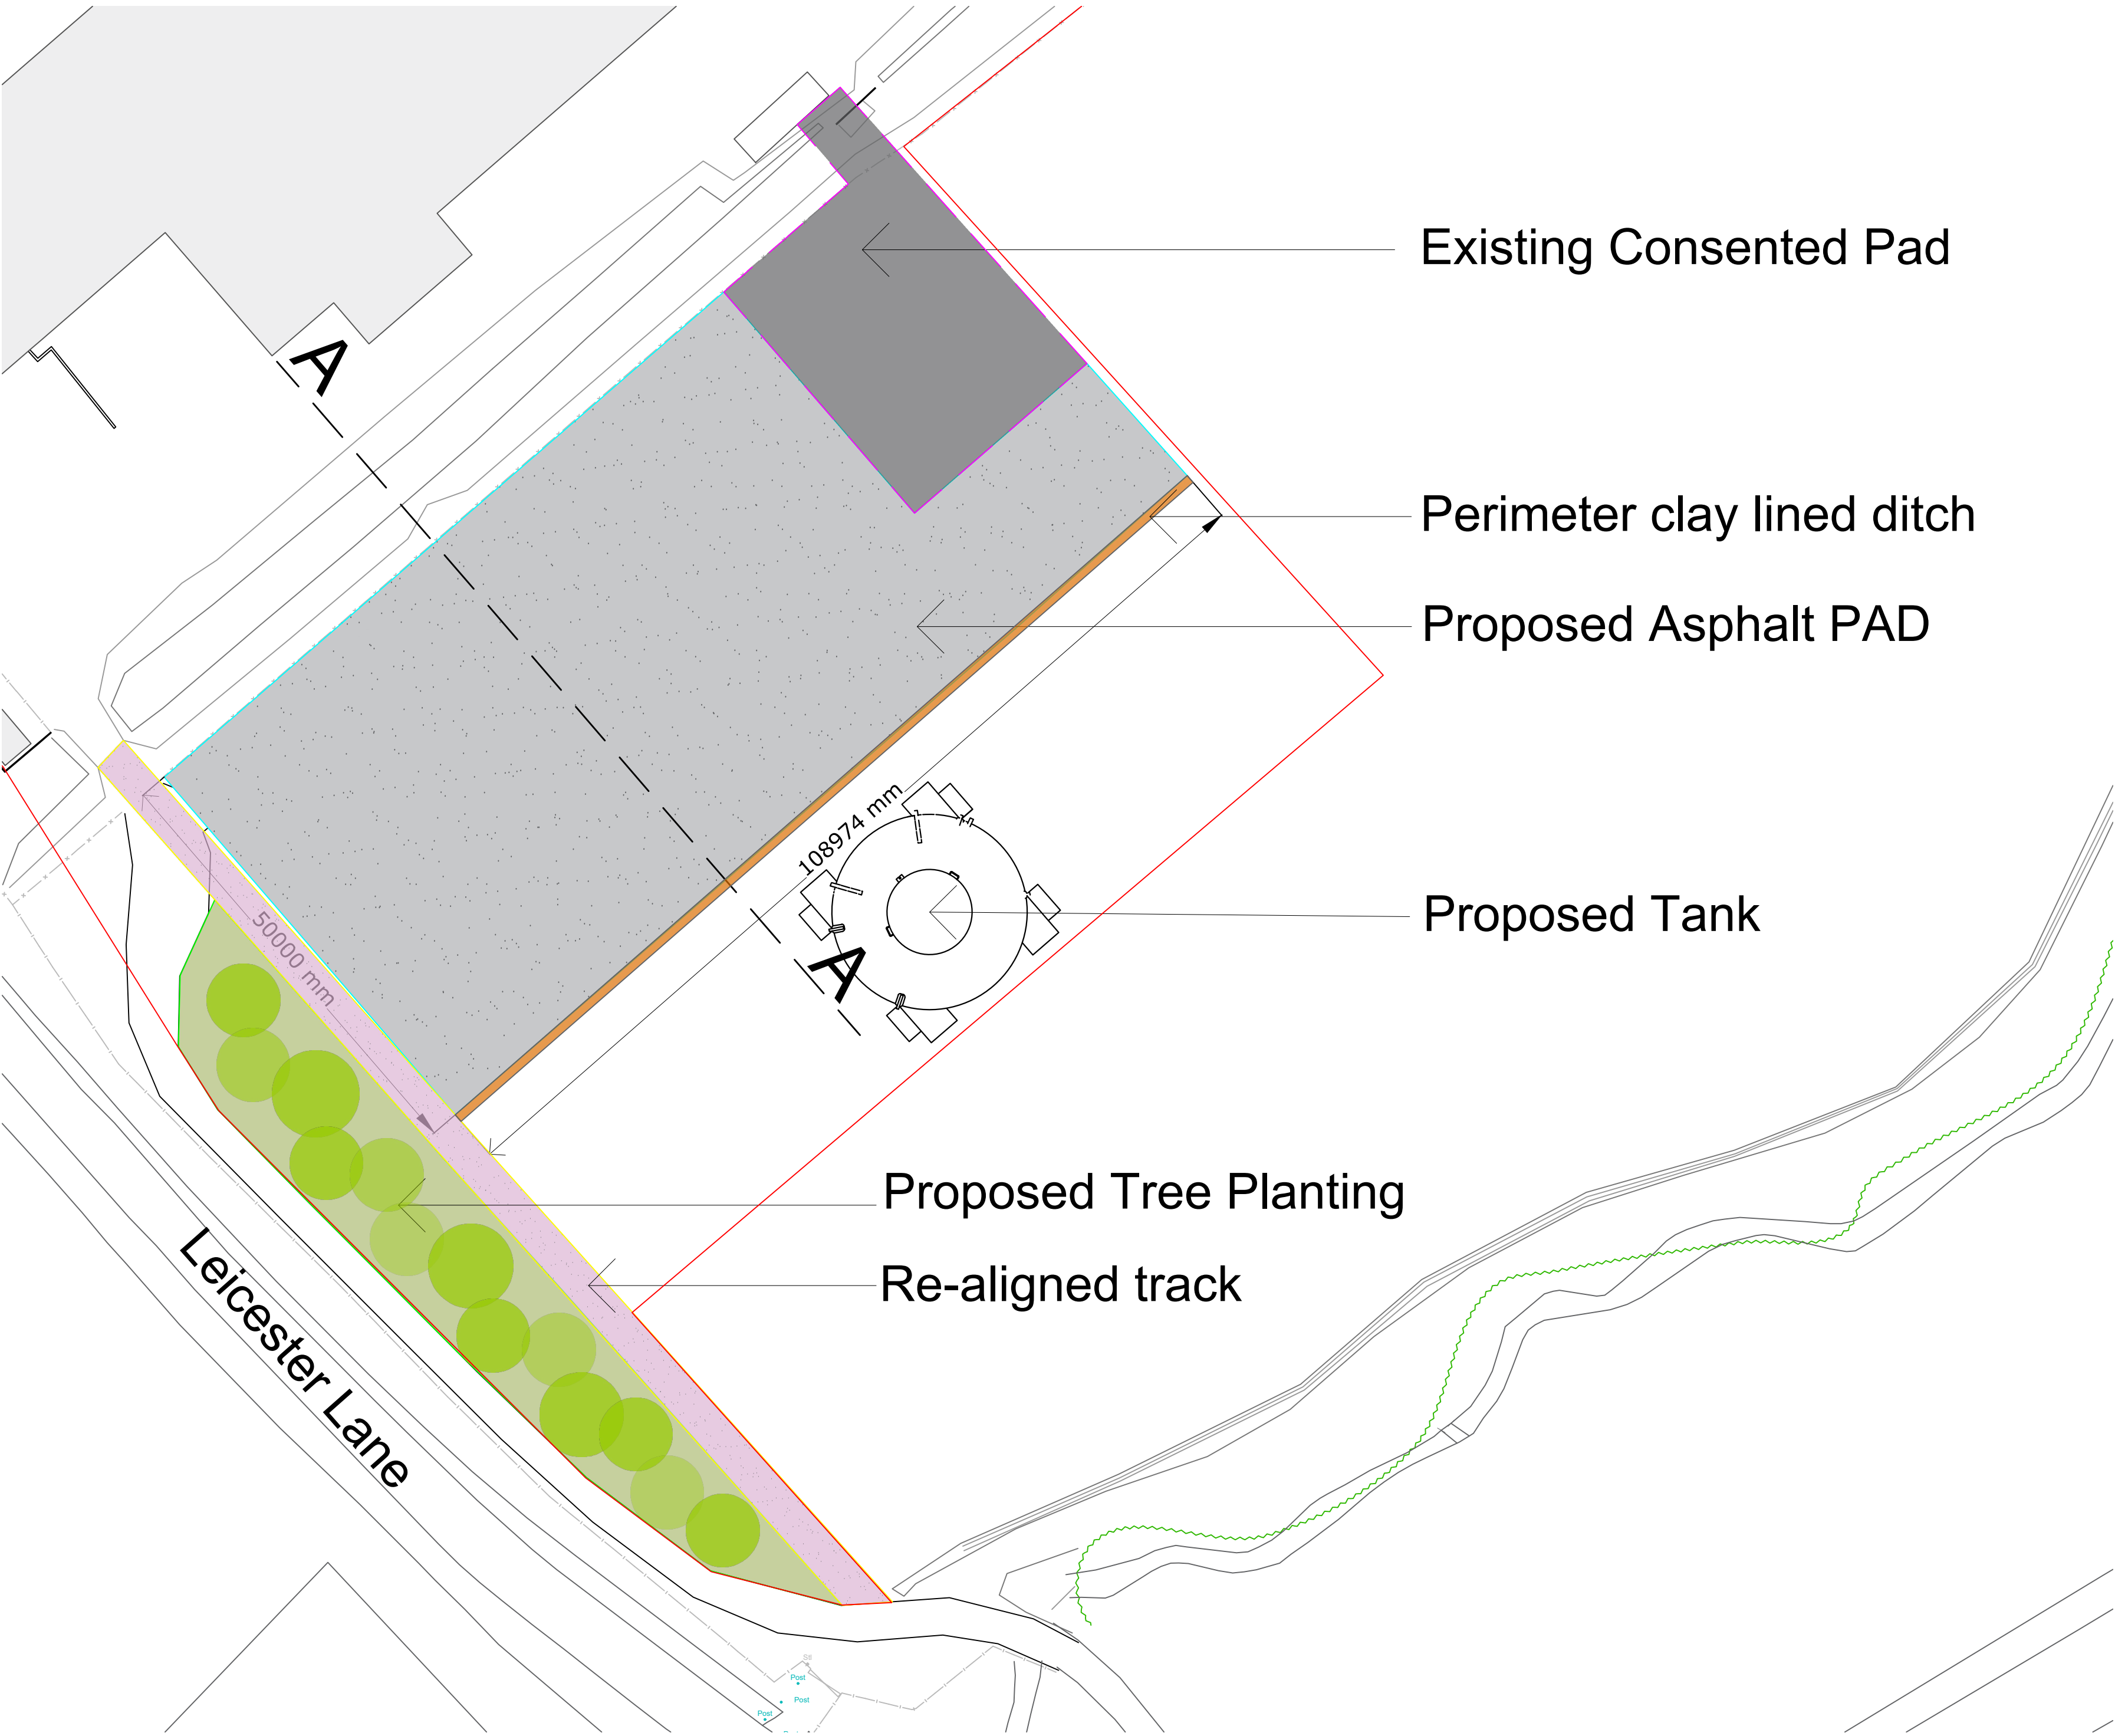

1:500 Site Plan

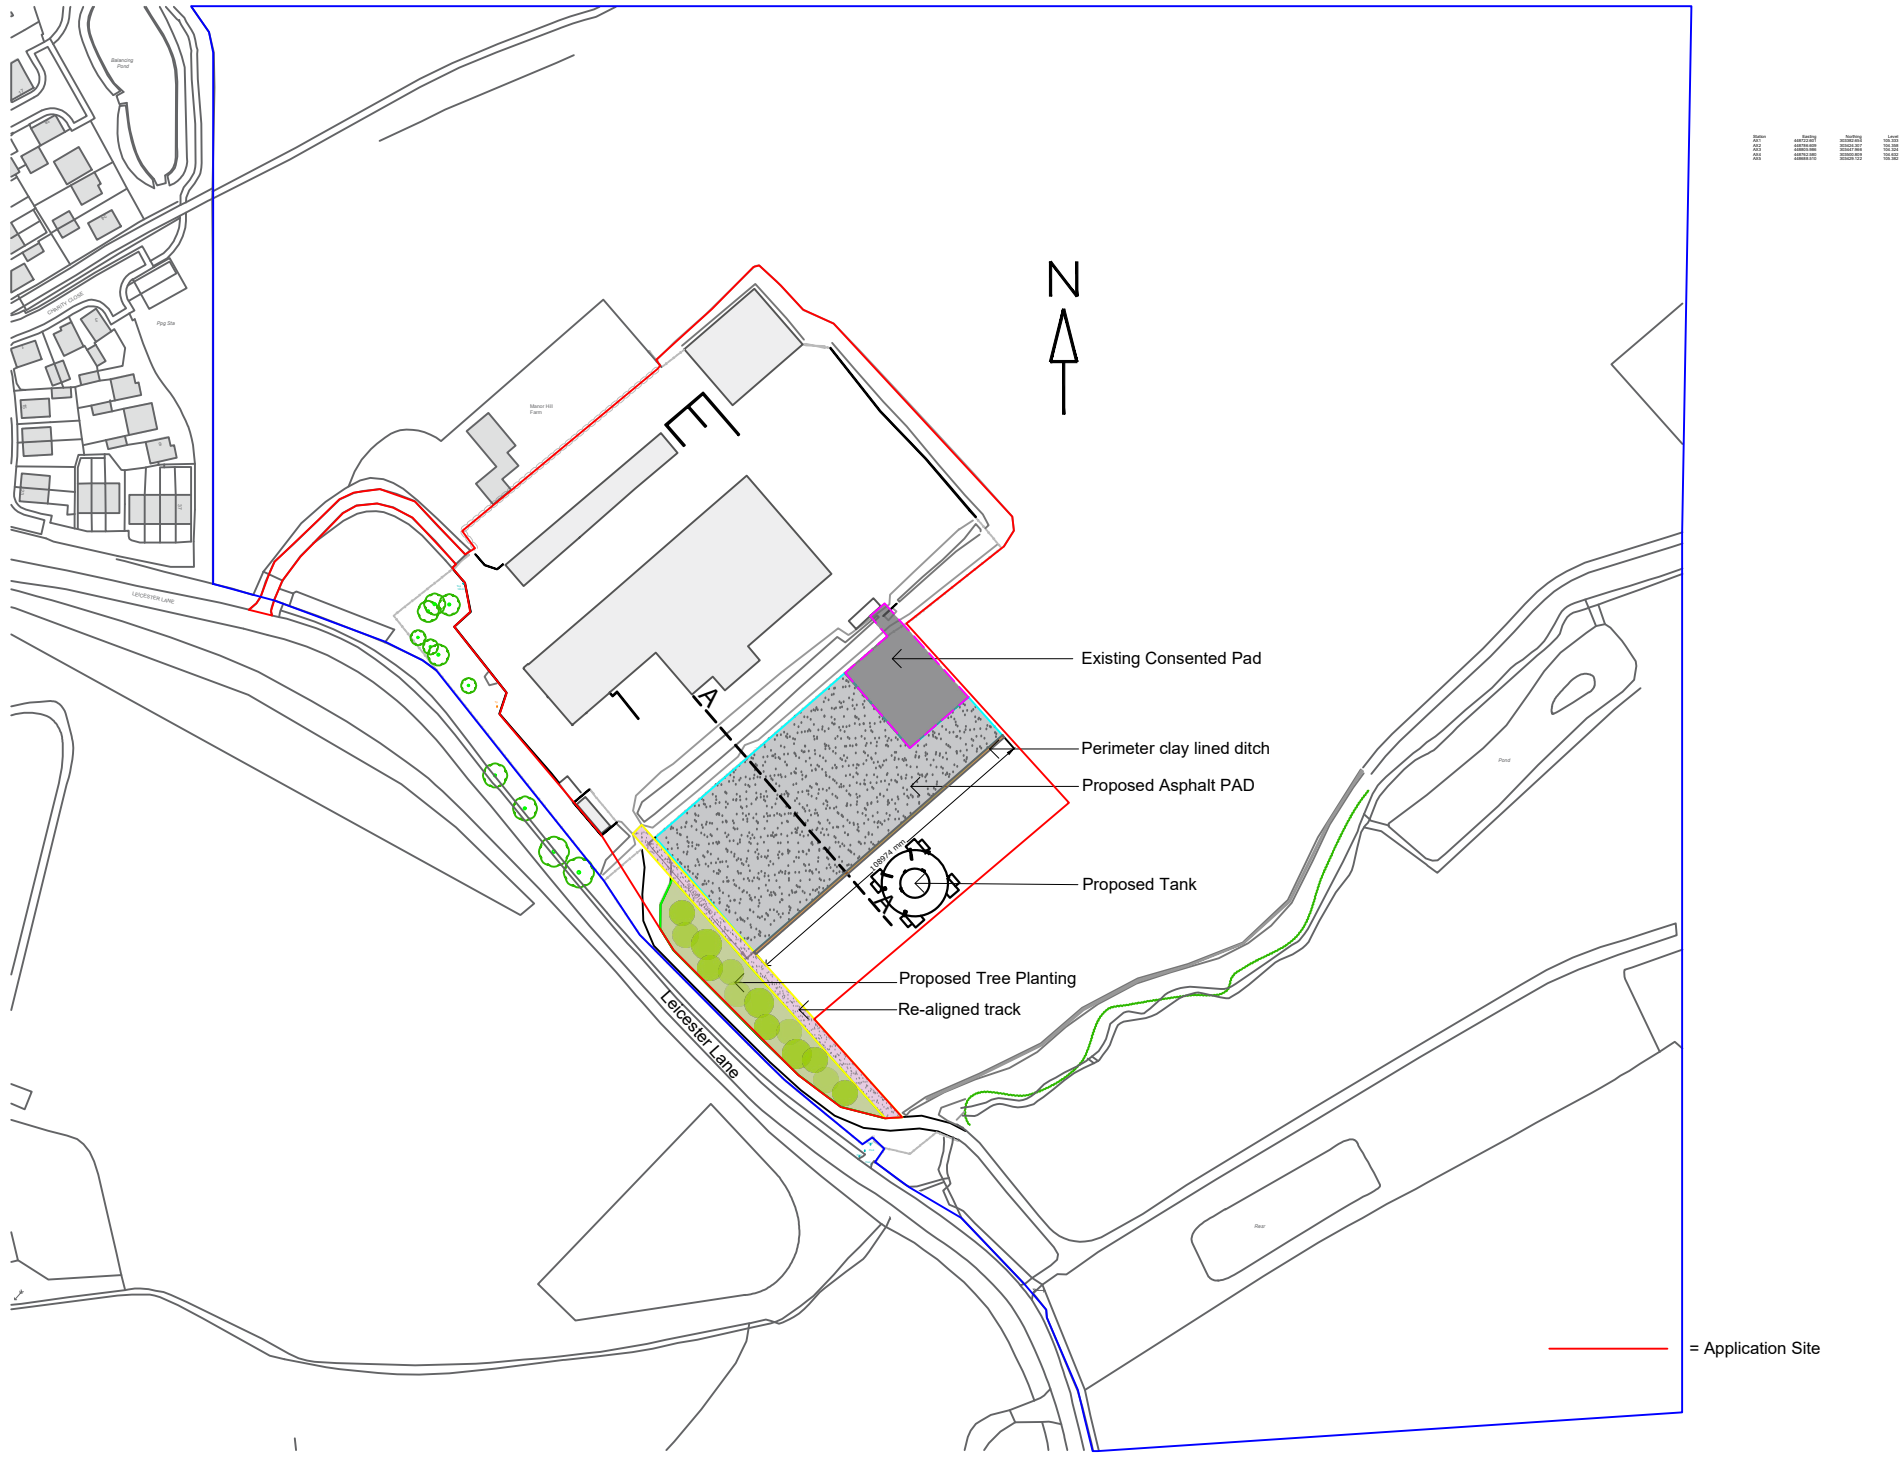

1:1250 Site Location Plan

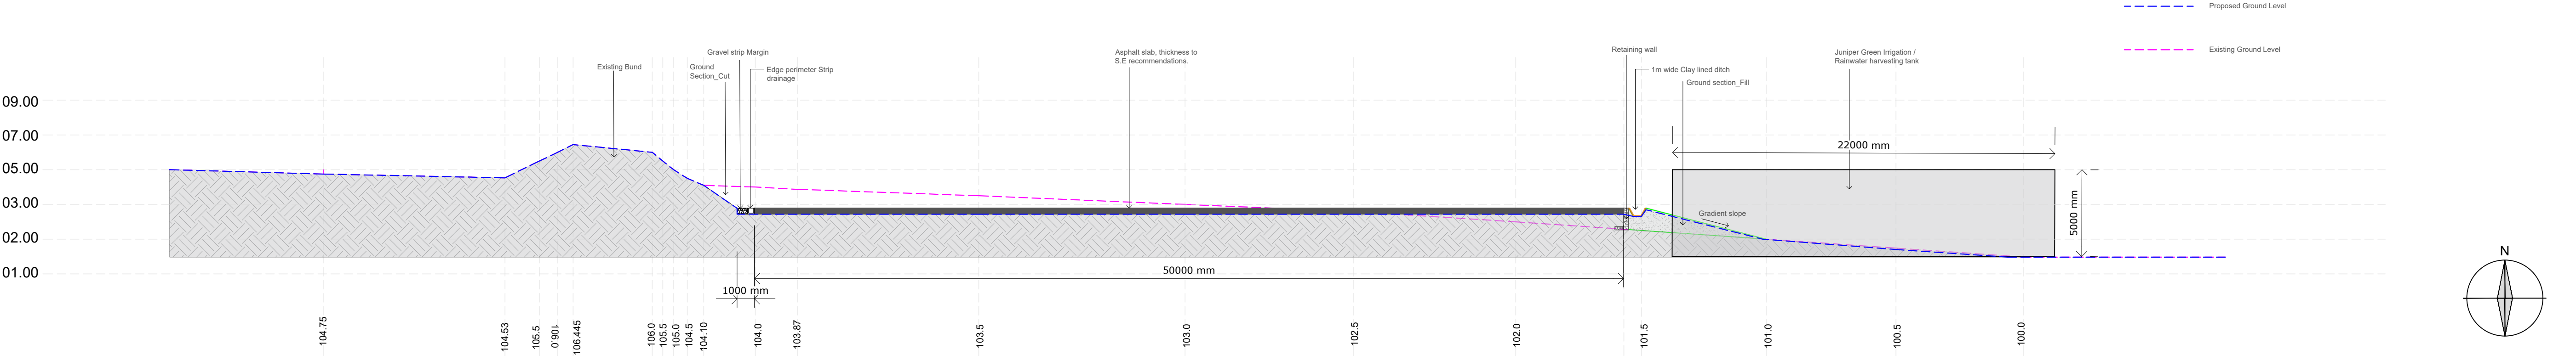

1:200 Section_AA

