




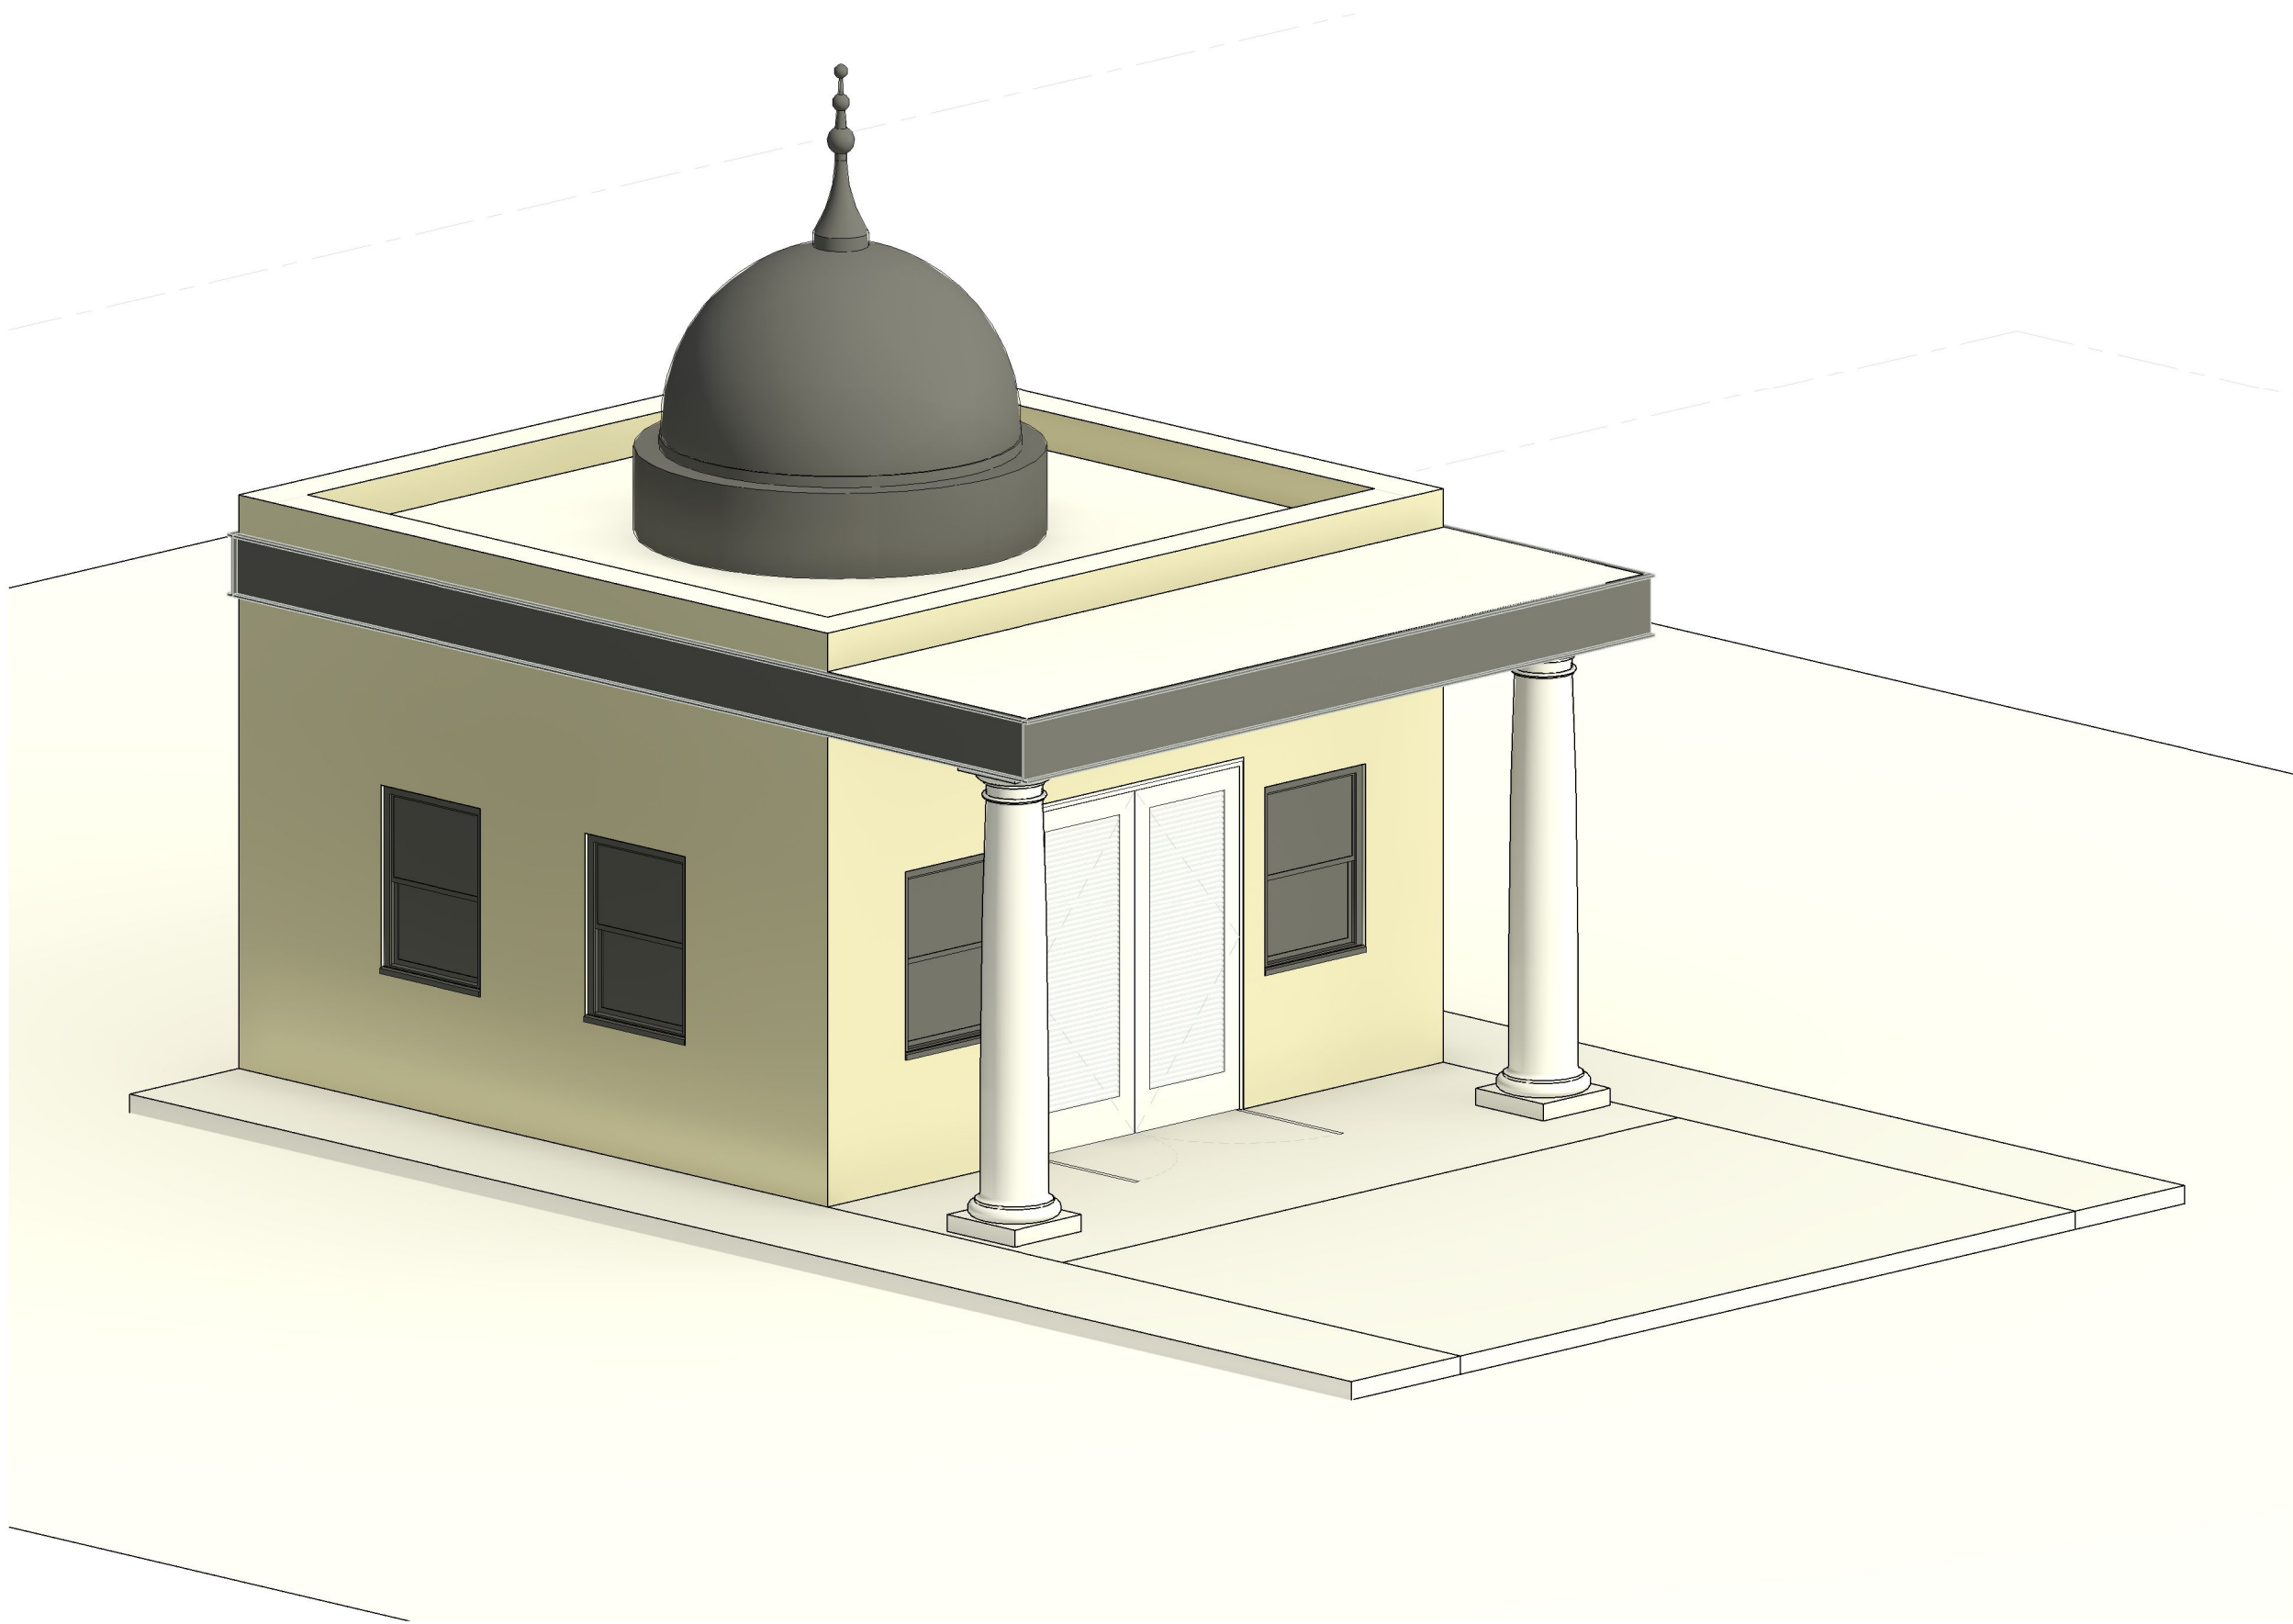


1 View 1
10302

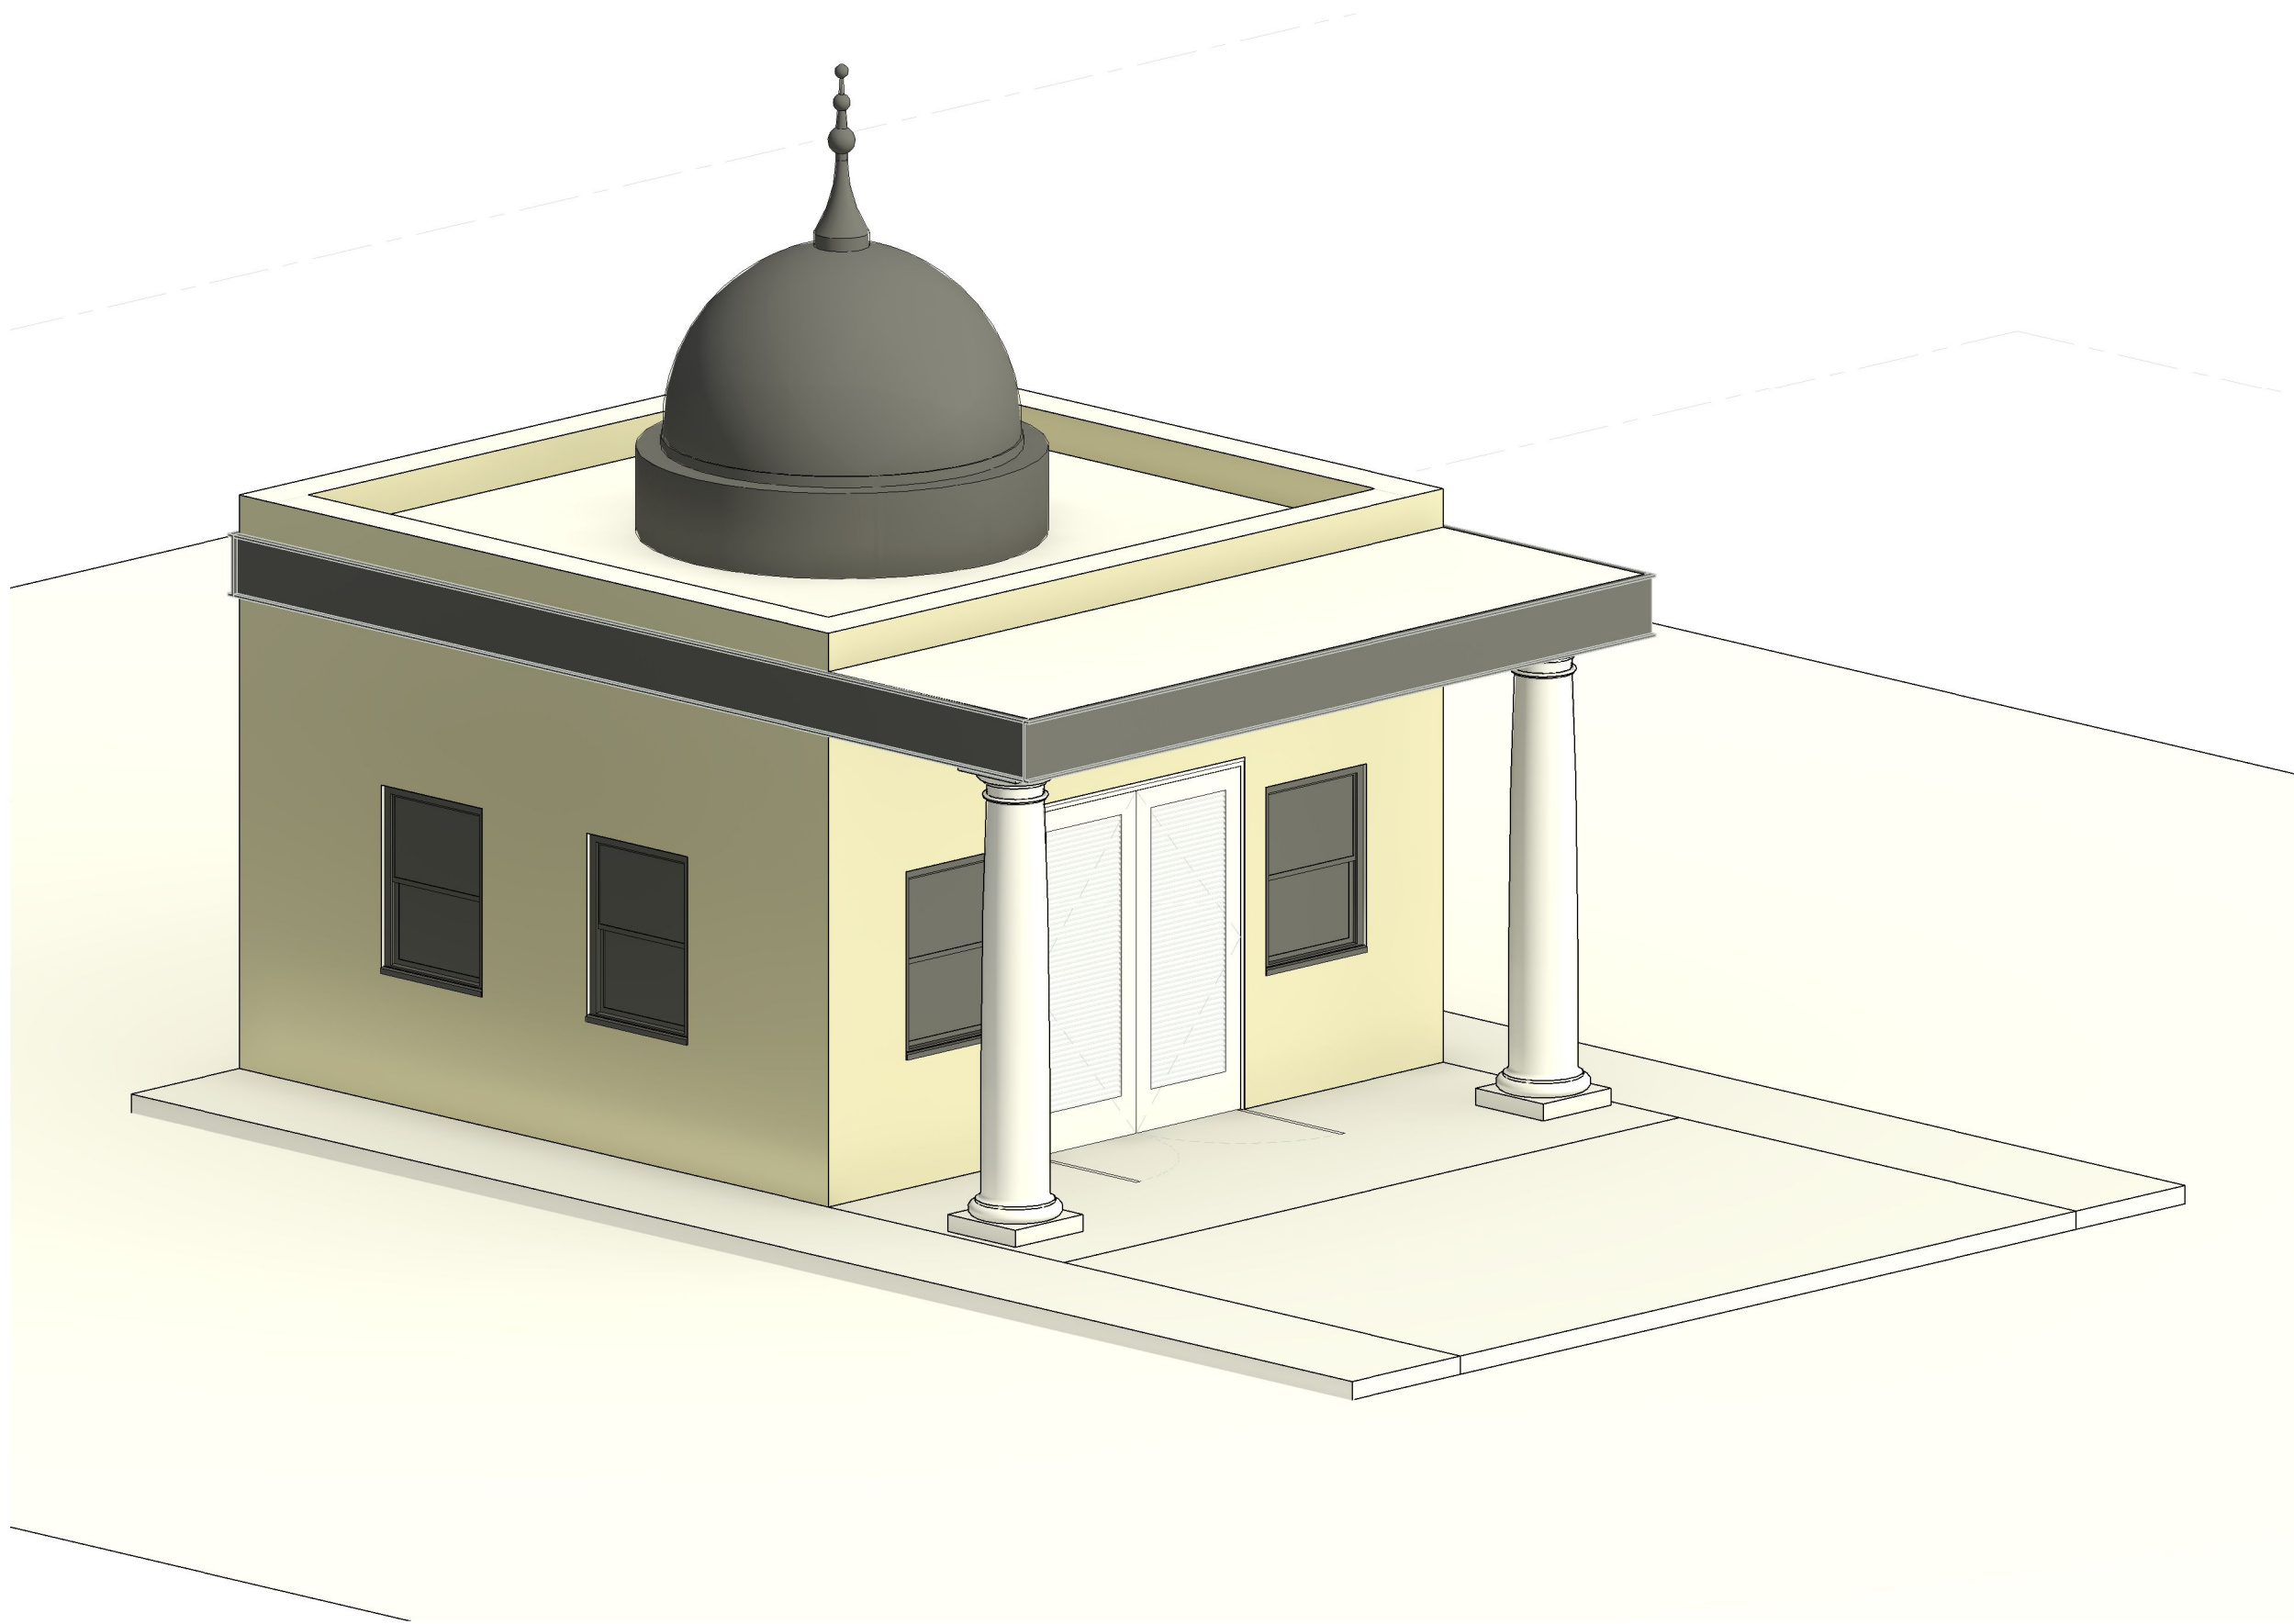

2 View 2
10302

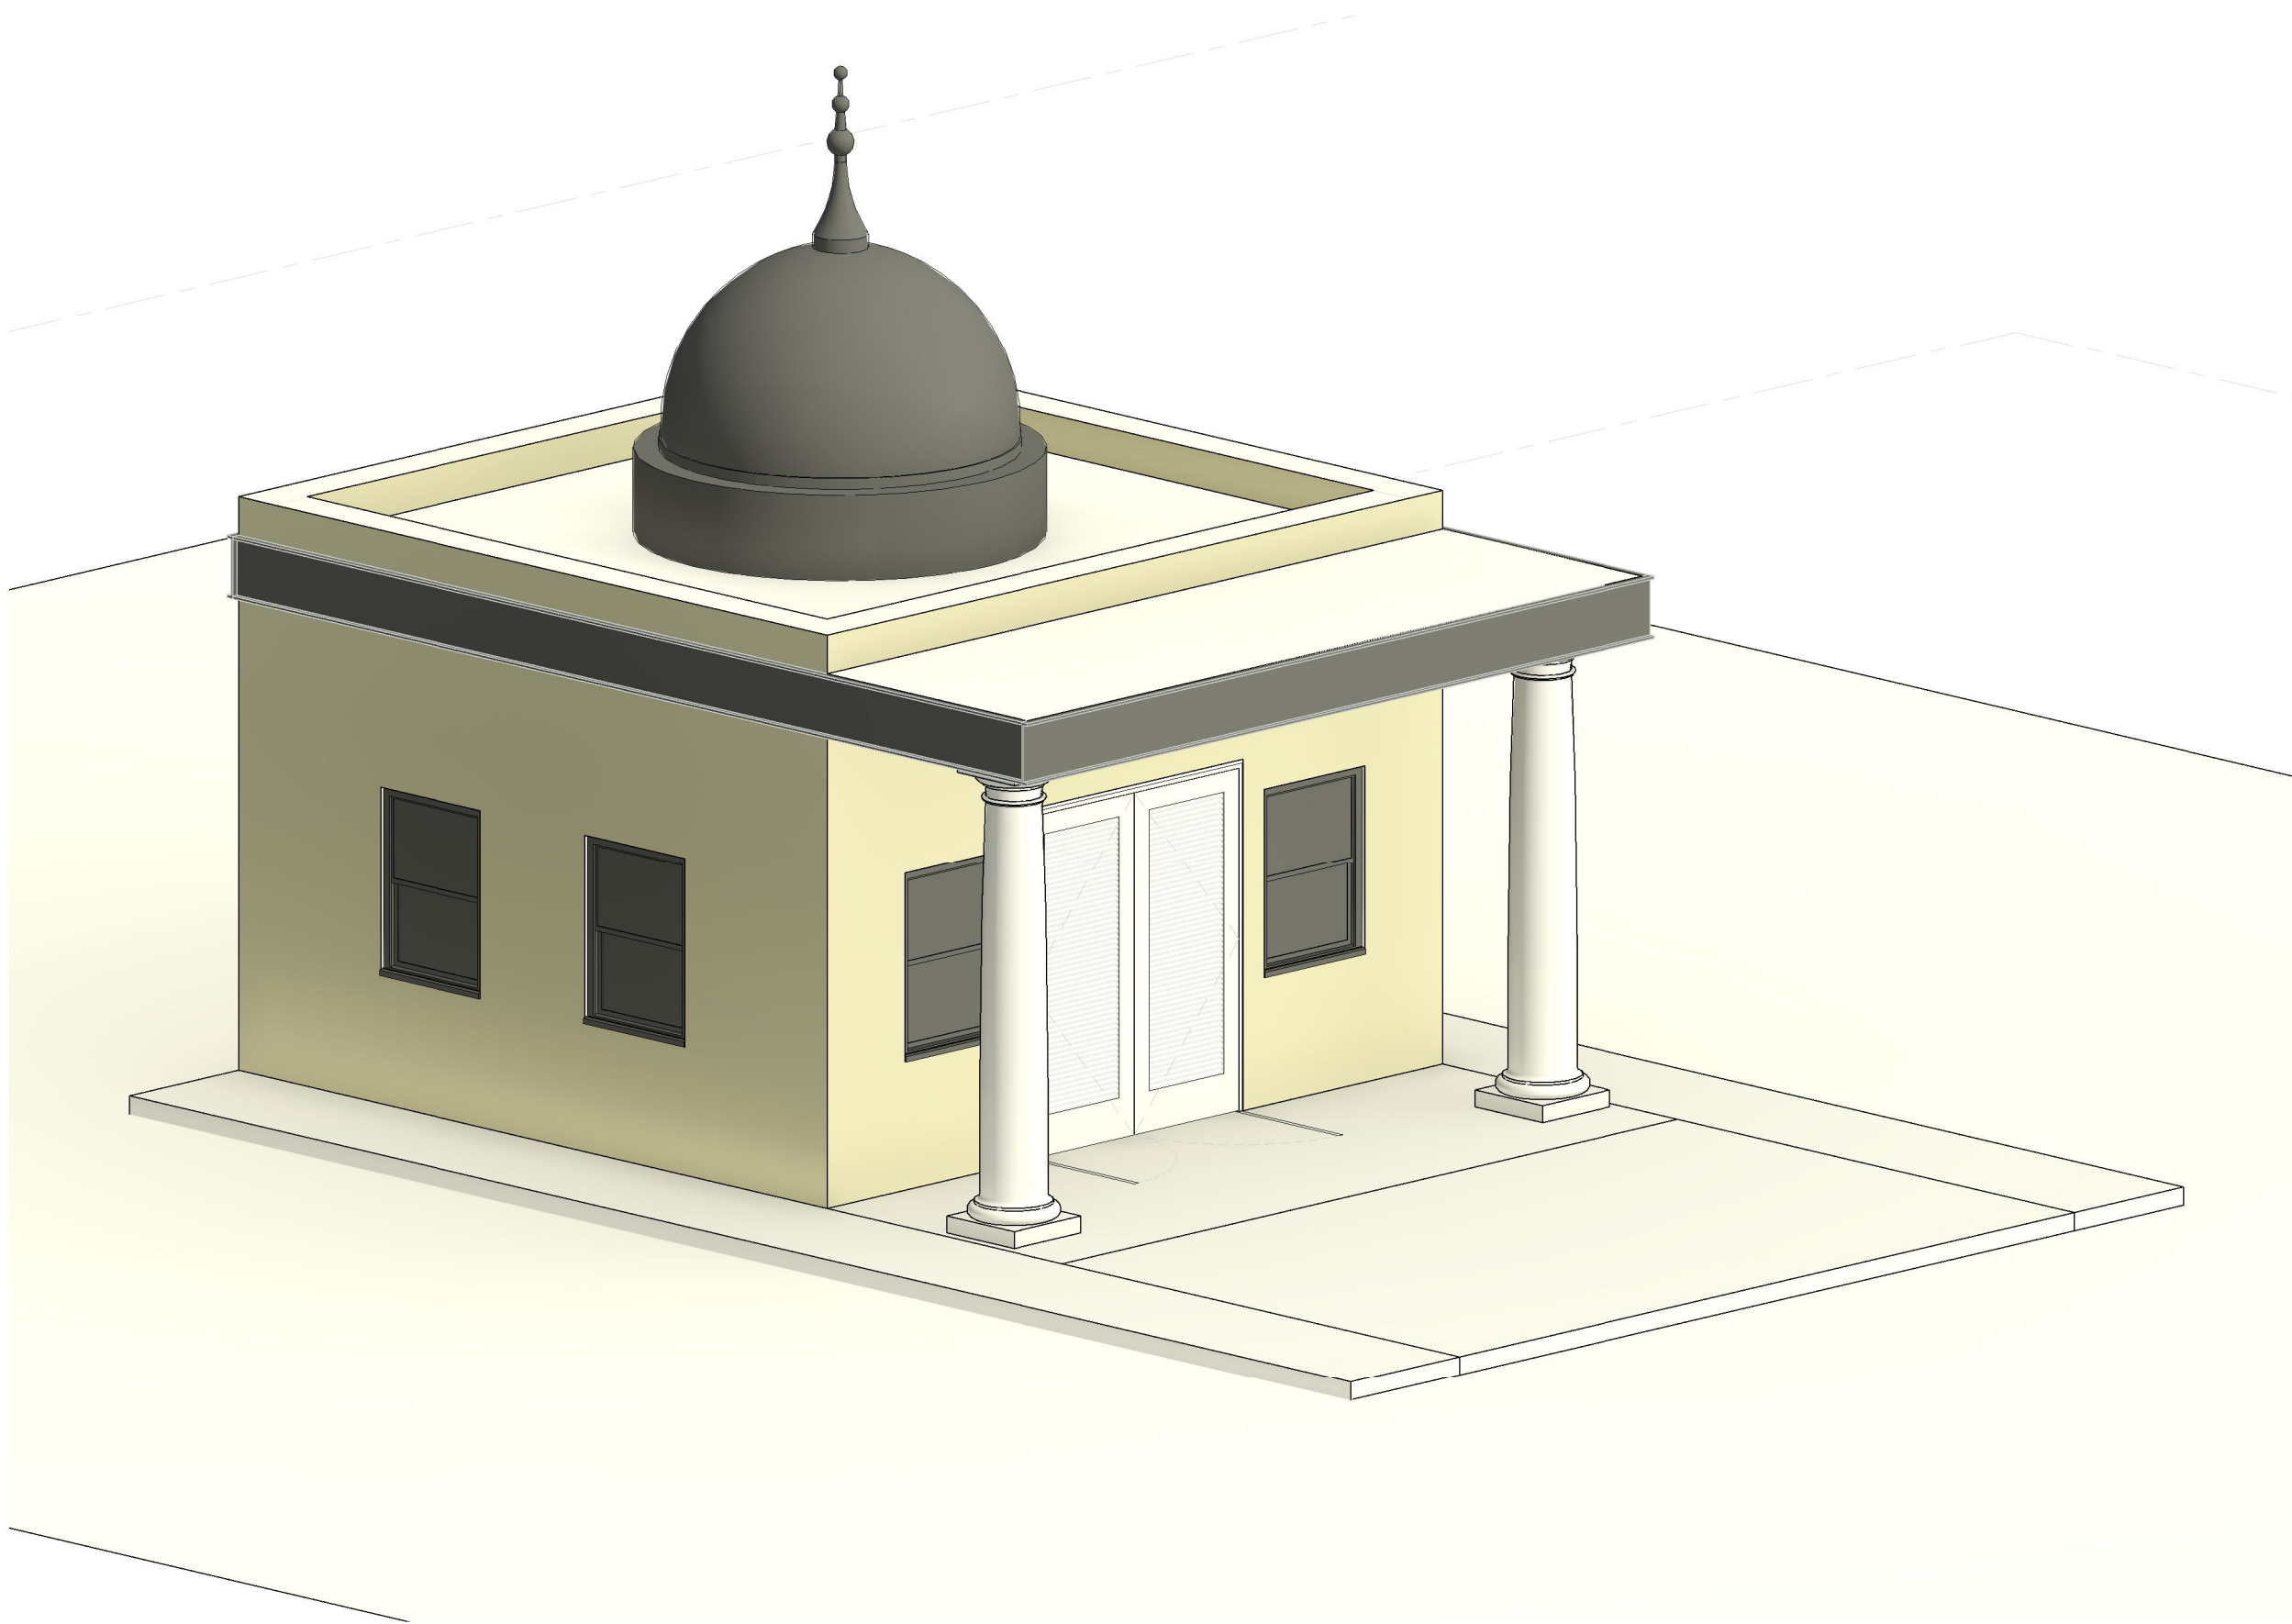

3 View 3
10302

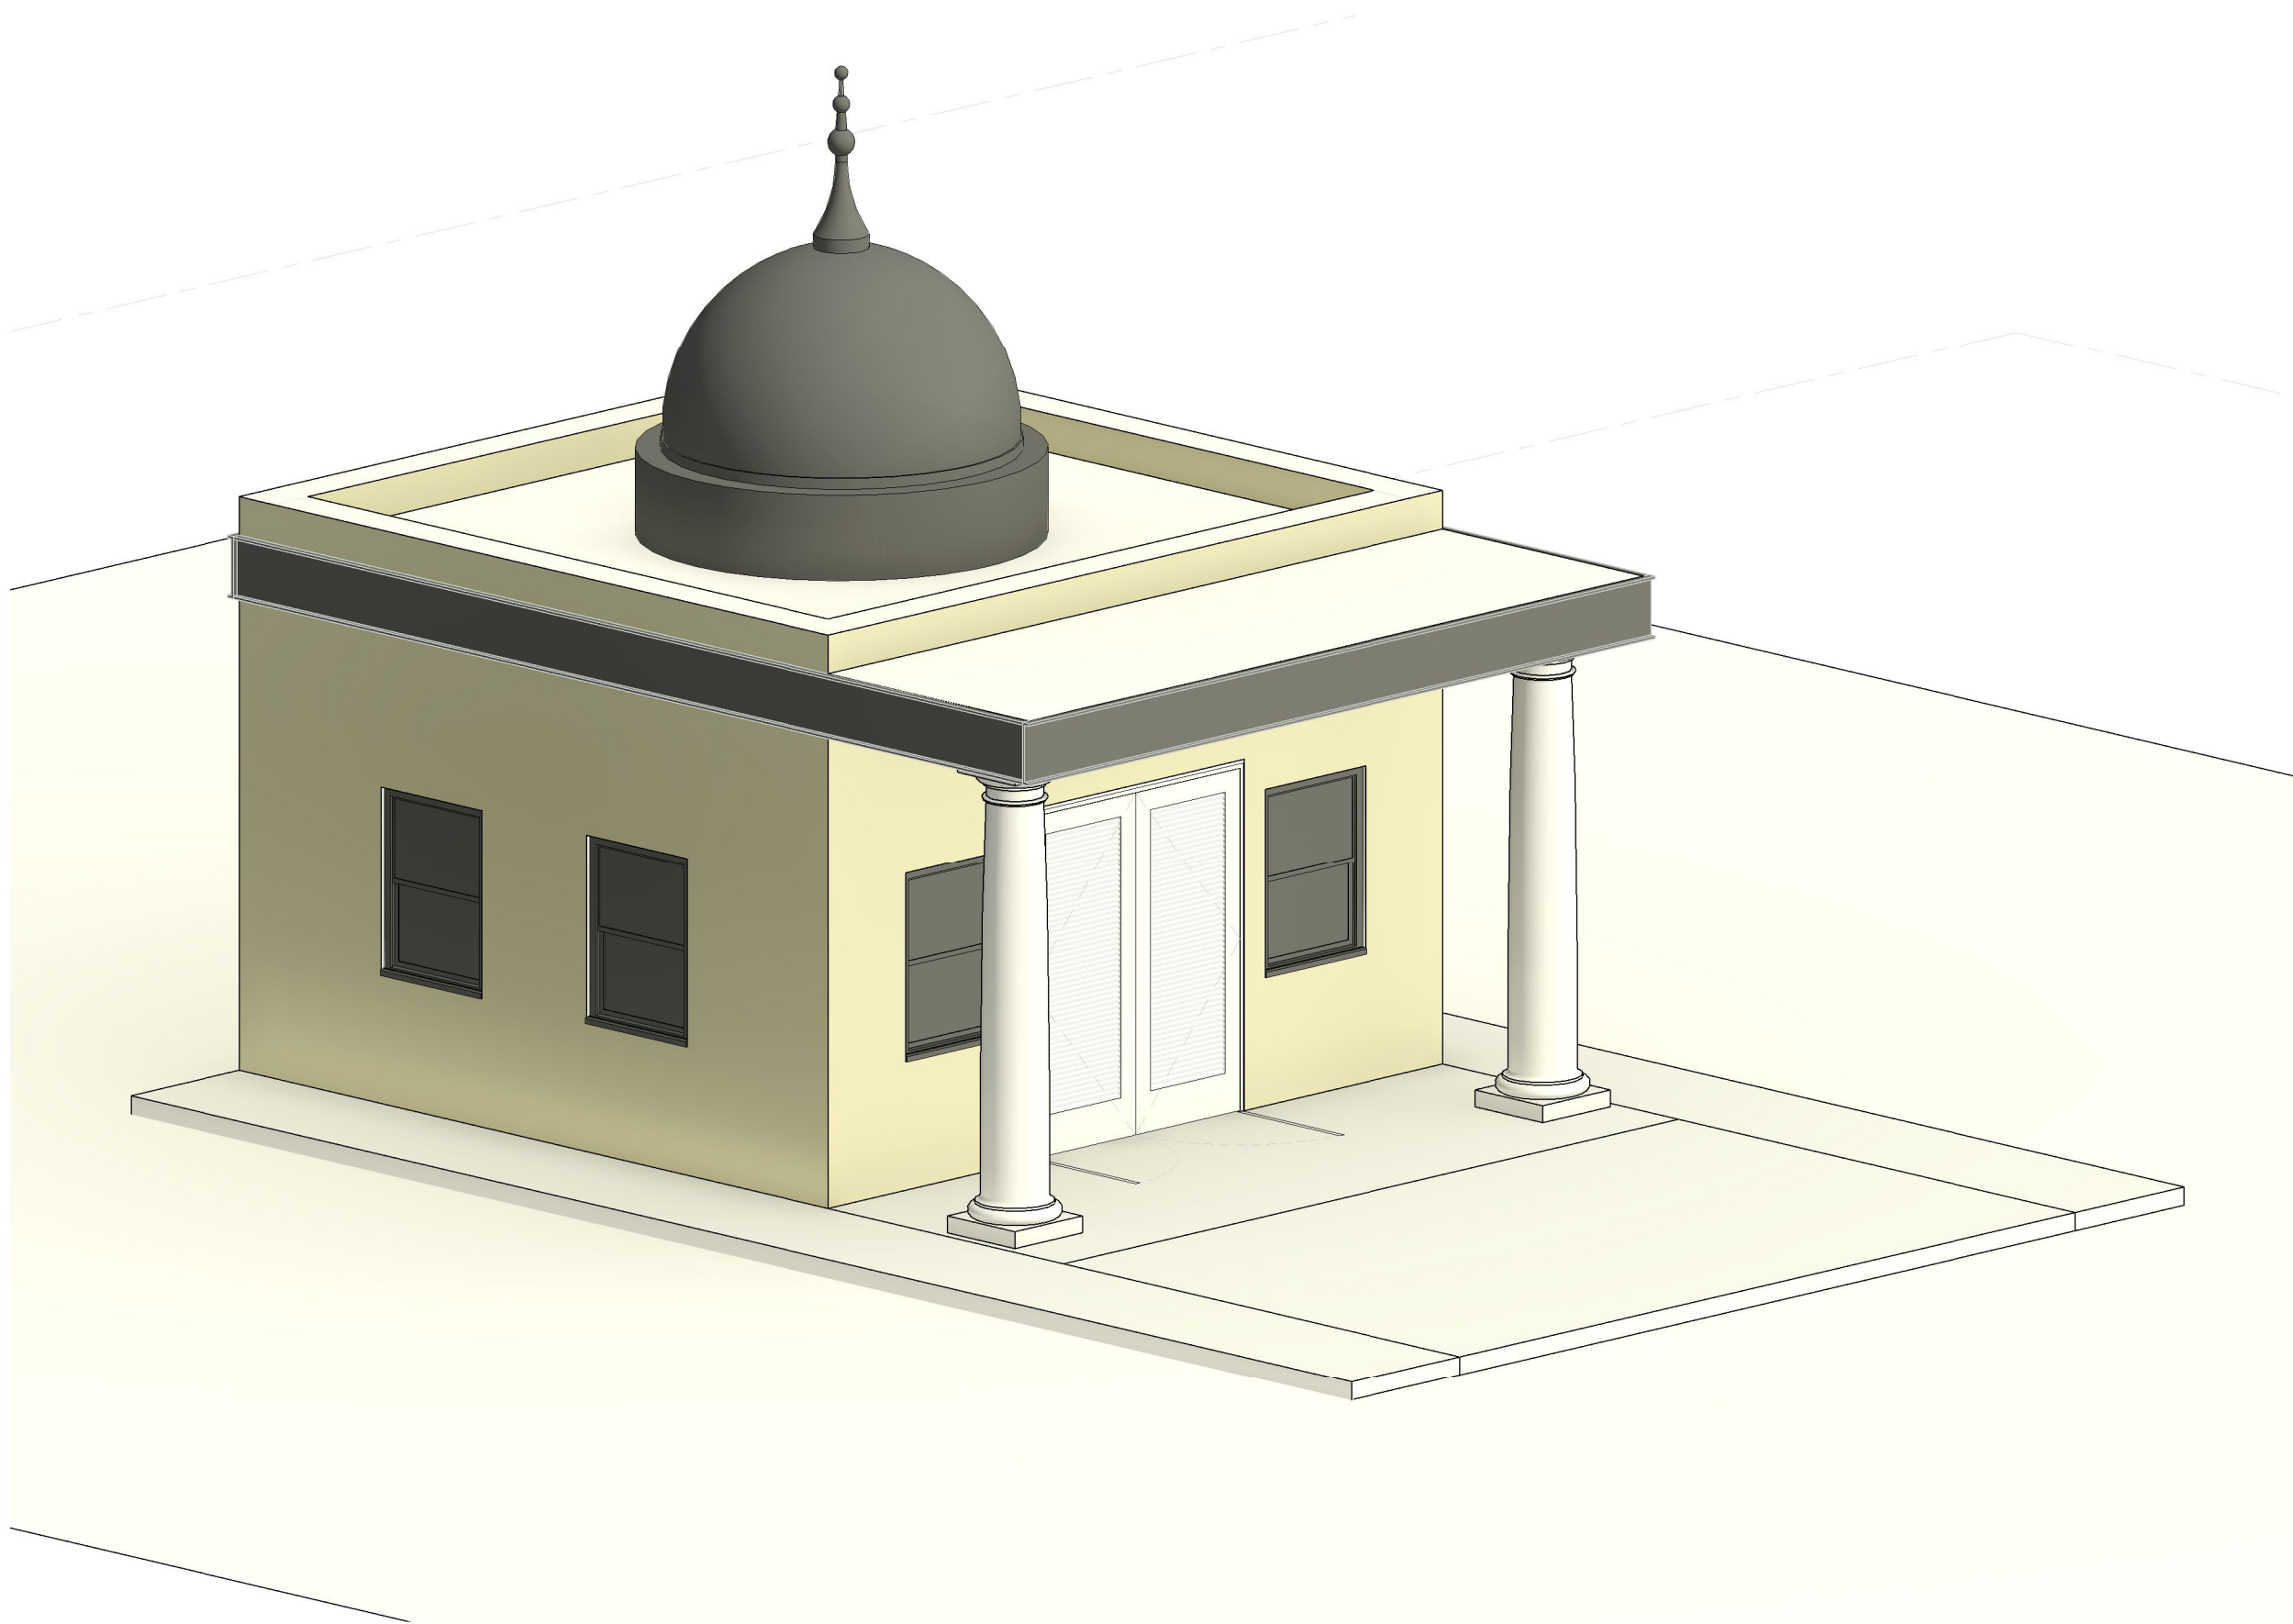

4 View 4
10302

Key Plan

Rev	Date	Notes
-----	------	-------

Project Name

Mausoleum

Status

Planning

Drawing Title

3D Visuals

Drawing Number

- - -XX-DR-A-10302

Scale	Sheet Size	Creation Date
-------	------------	---------------

	A1	April 24
--	----	----------

Revision	Inspected By	Drawn By
----------	--------------	----------

	HS	HS
--	----	----