



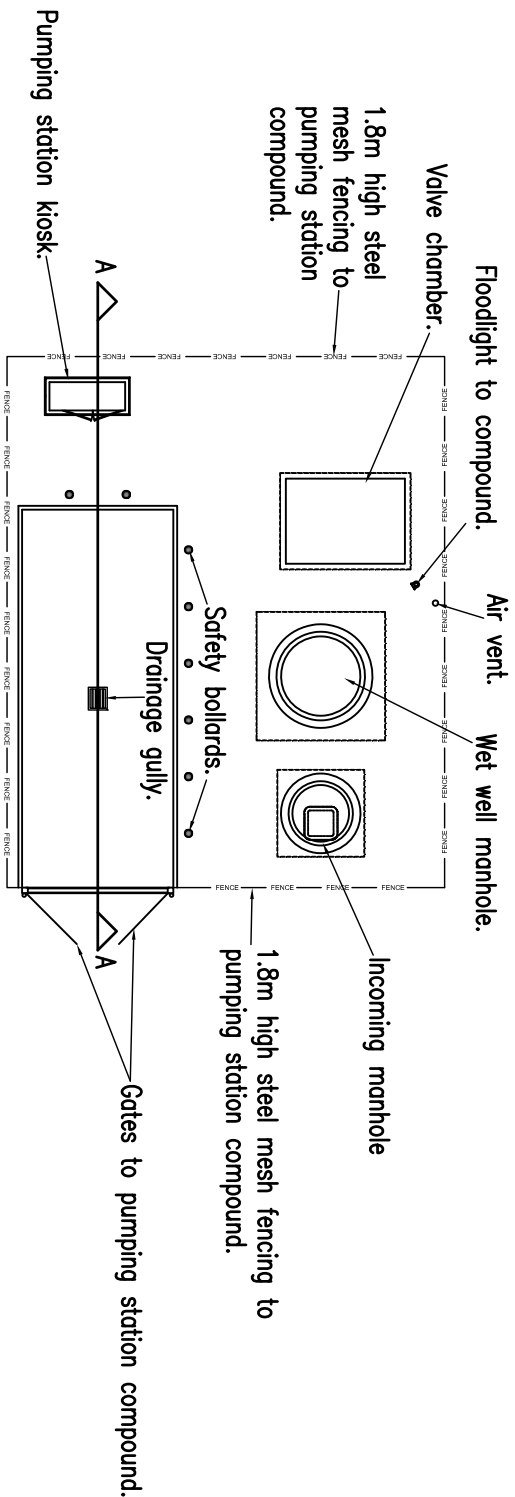

Plan of Pumping Station Compound

Scale: 1:200

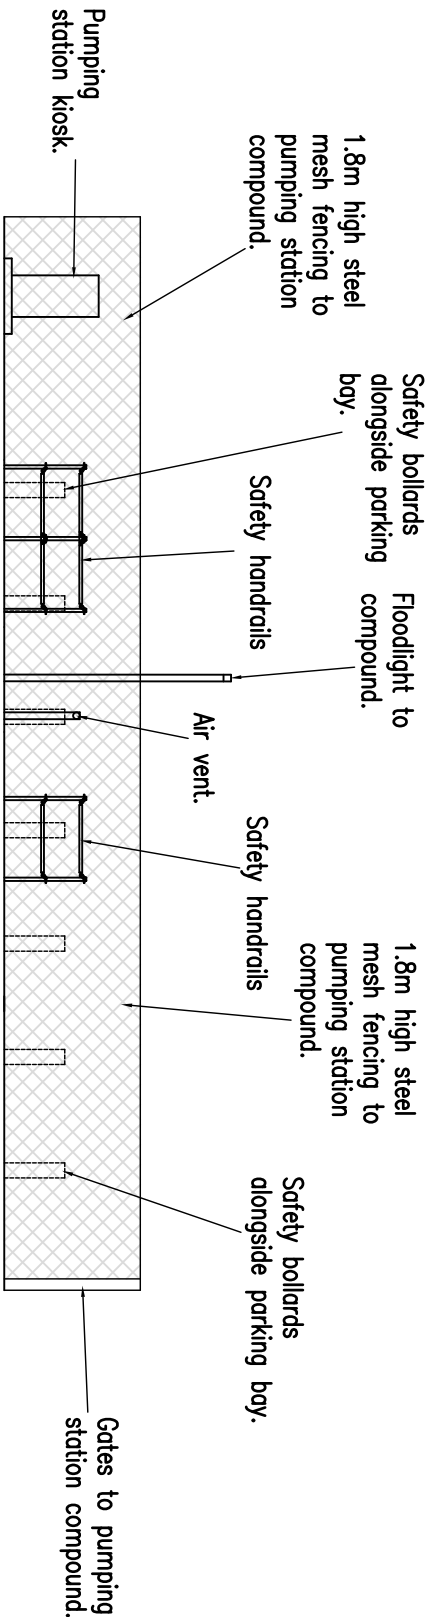

Section A – A of Pumping Station Compound

Scale: 1:100

REV	DATE	BY	AMENDMENTS
-----	------	----	------------



DATE:	SCALE:	DRAWN BY:
22.04.2024	As Shown	MJK

DWG TITLE:
Pumping Station General Arrangement

PROJECT:
Pumping Station GA

DWG No	REV
BURB-ENG-PS01	-