

This drawing may not be reproduced, made use of or issued to a third party without permission
DO NOT SCALE - The contractor is responsible for checking all details and dimensions on site and using these in his tender submission and all subsequent work on site. THIS IS A CAD DRAWING - DO NOT ALTER

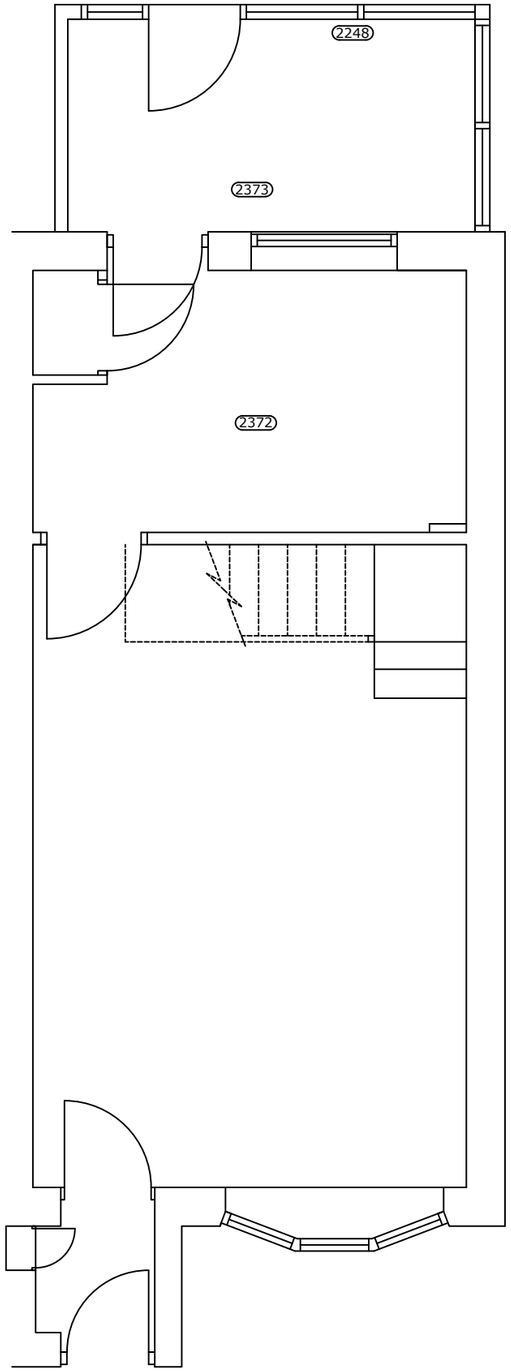

Existing
Ground Floor Plan

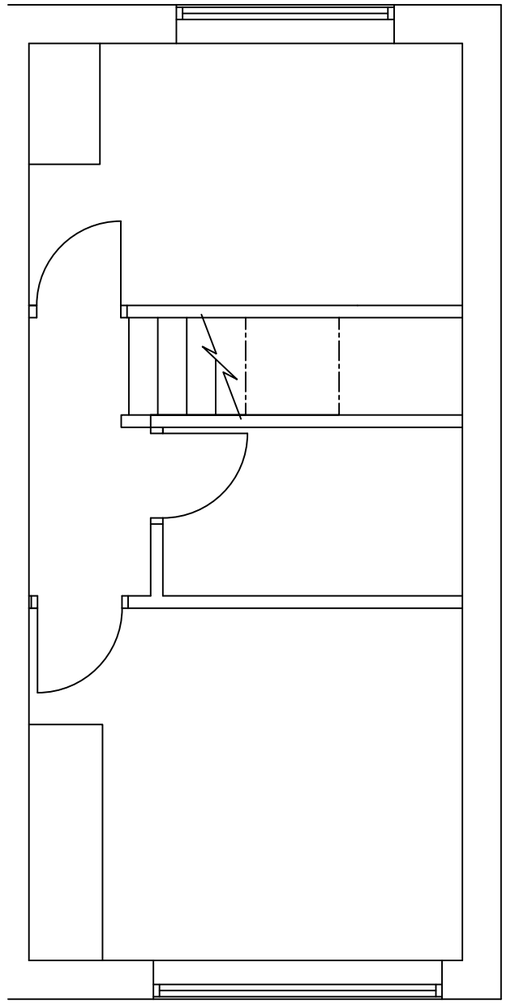

Existing
First Floor Plan

0 1m 2m 3m

Rev.	Description	By	Date

Client

Mr Grundy

Project

45 Stephenson Way
Groby

Drawing Title

Existing Plans

STE-WAY-PL-01-00

Drawing No.

Scale 1:50 Original Sheet Size A3

Drawing Status

Drawn	Checked	Date	Rev.
SA	WD	10/2026	