


## NORTH WEST ELEVATION Scale 1:200 (a3)

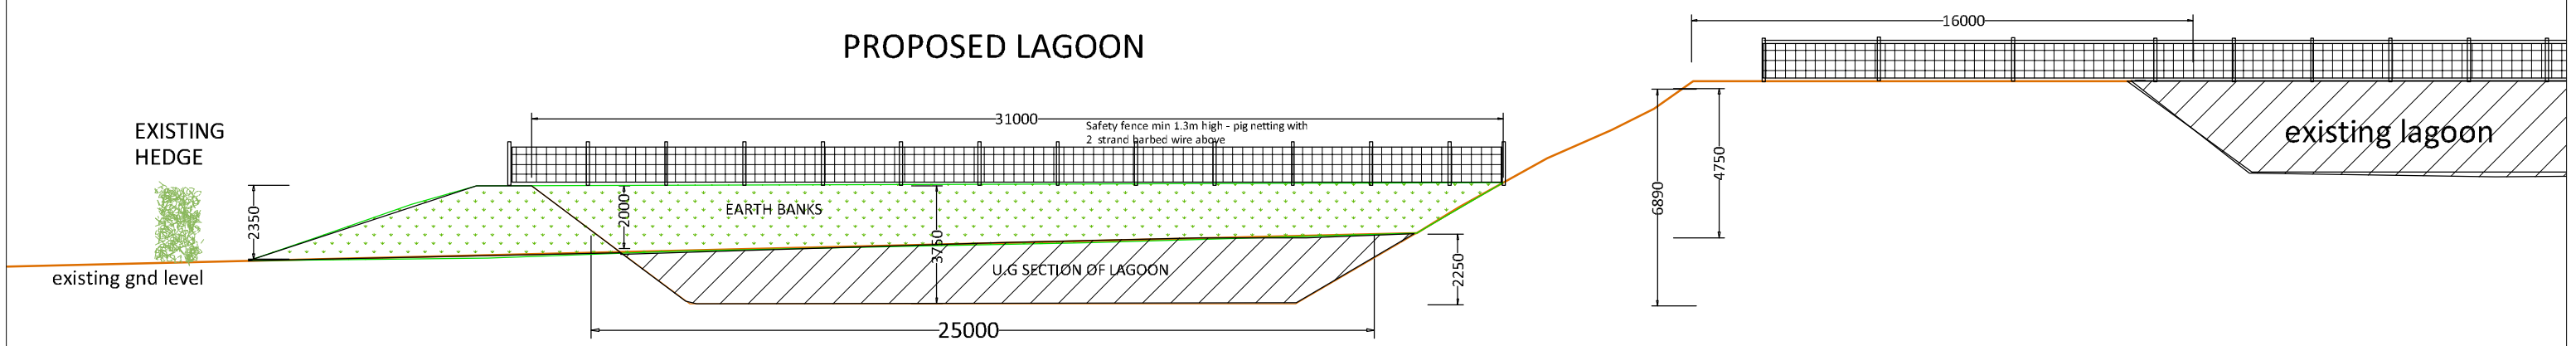


## SOUTH EAST ELEVATION Scale 1:200 (a3)

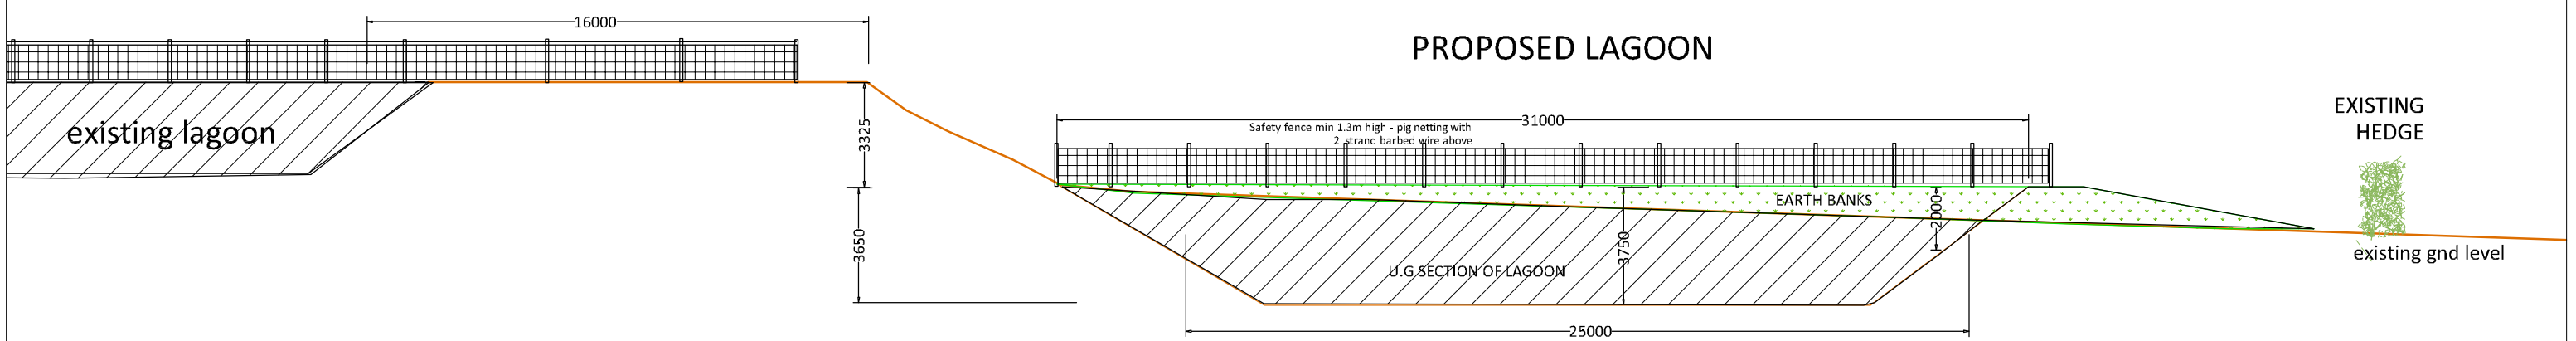


## NORTH EAST ELEVATION Scale 1: 200 (A3)

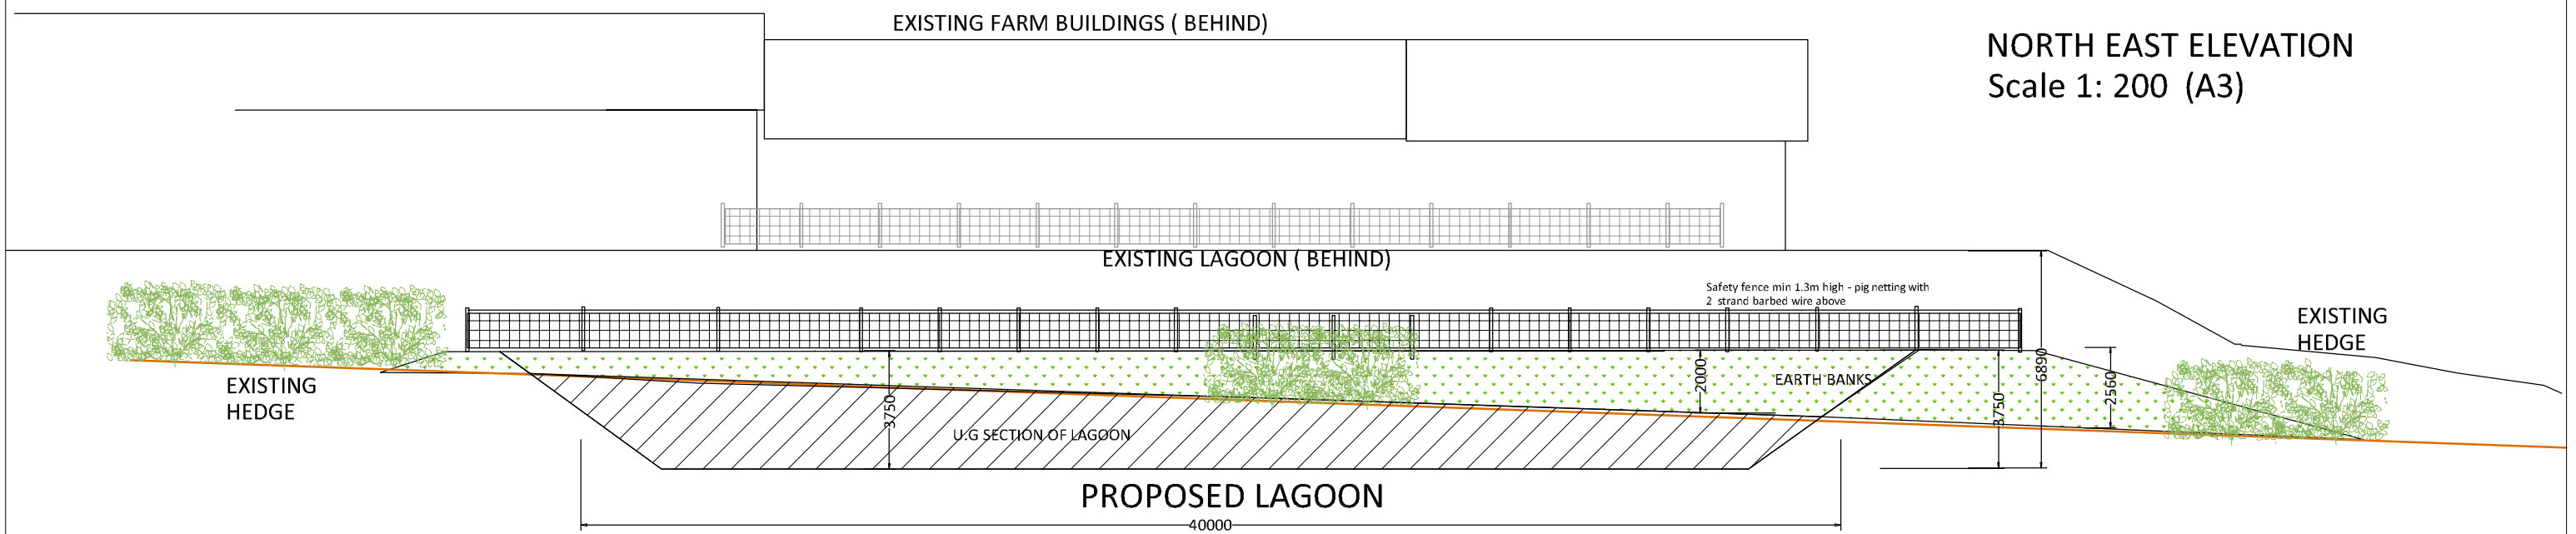


South West Elevation is entirely hidden by existing farm buildings & slurry lagoon

Notes

Earth banks - Lagoon to be constructed with earth banks to approx 2.560m above existing ground level (at highest point). Lagoon banks to be seeded with perennial ryegrass or similar after construction.

Hedges - All existing hedges to be retained.

Safety Fence - To be constructed to HSE recommended specification and will be 1.75m high with one strand of 'pig netting from gnd level and 2 strands barbed wire above pig netting. Strainers will be used at each corner.

NB - These plans are for the purpose of planning permission ONLY . They are NOT for technical specifications and any work carried out is entirely at your own risk. P&L AgriConsulting can take no responsibility for the consequences of any actions taken as a result of the plans


Will Phillips
P&L AgriConsulting Ltd
Fields Farm
Alkington
Whitchurch SY13 3NH
01948 880261
07939 44838


# Elevations

Drawing 4

20th August 2011

# Proposed Slurry Lagoon

Mr S Brown
Barn Farm
Odstone
Nuneaton
Warwicks CV13 0QS

P&L AgriConsulting