DEVELOPMENT
SERVICES
- 8 APR 2003
RECEIVED

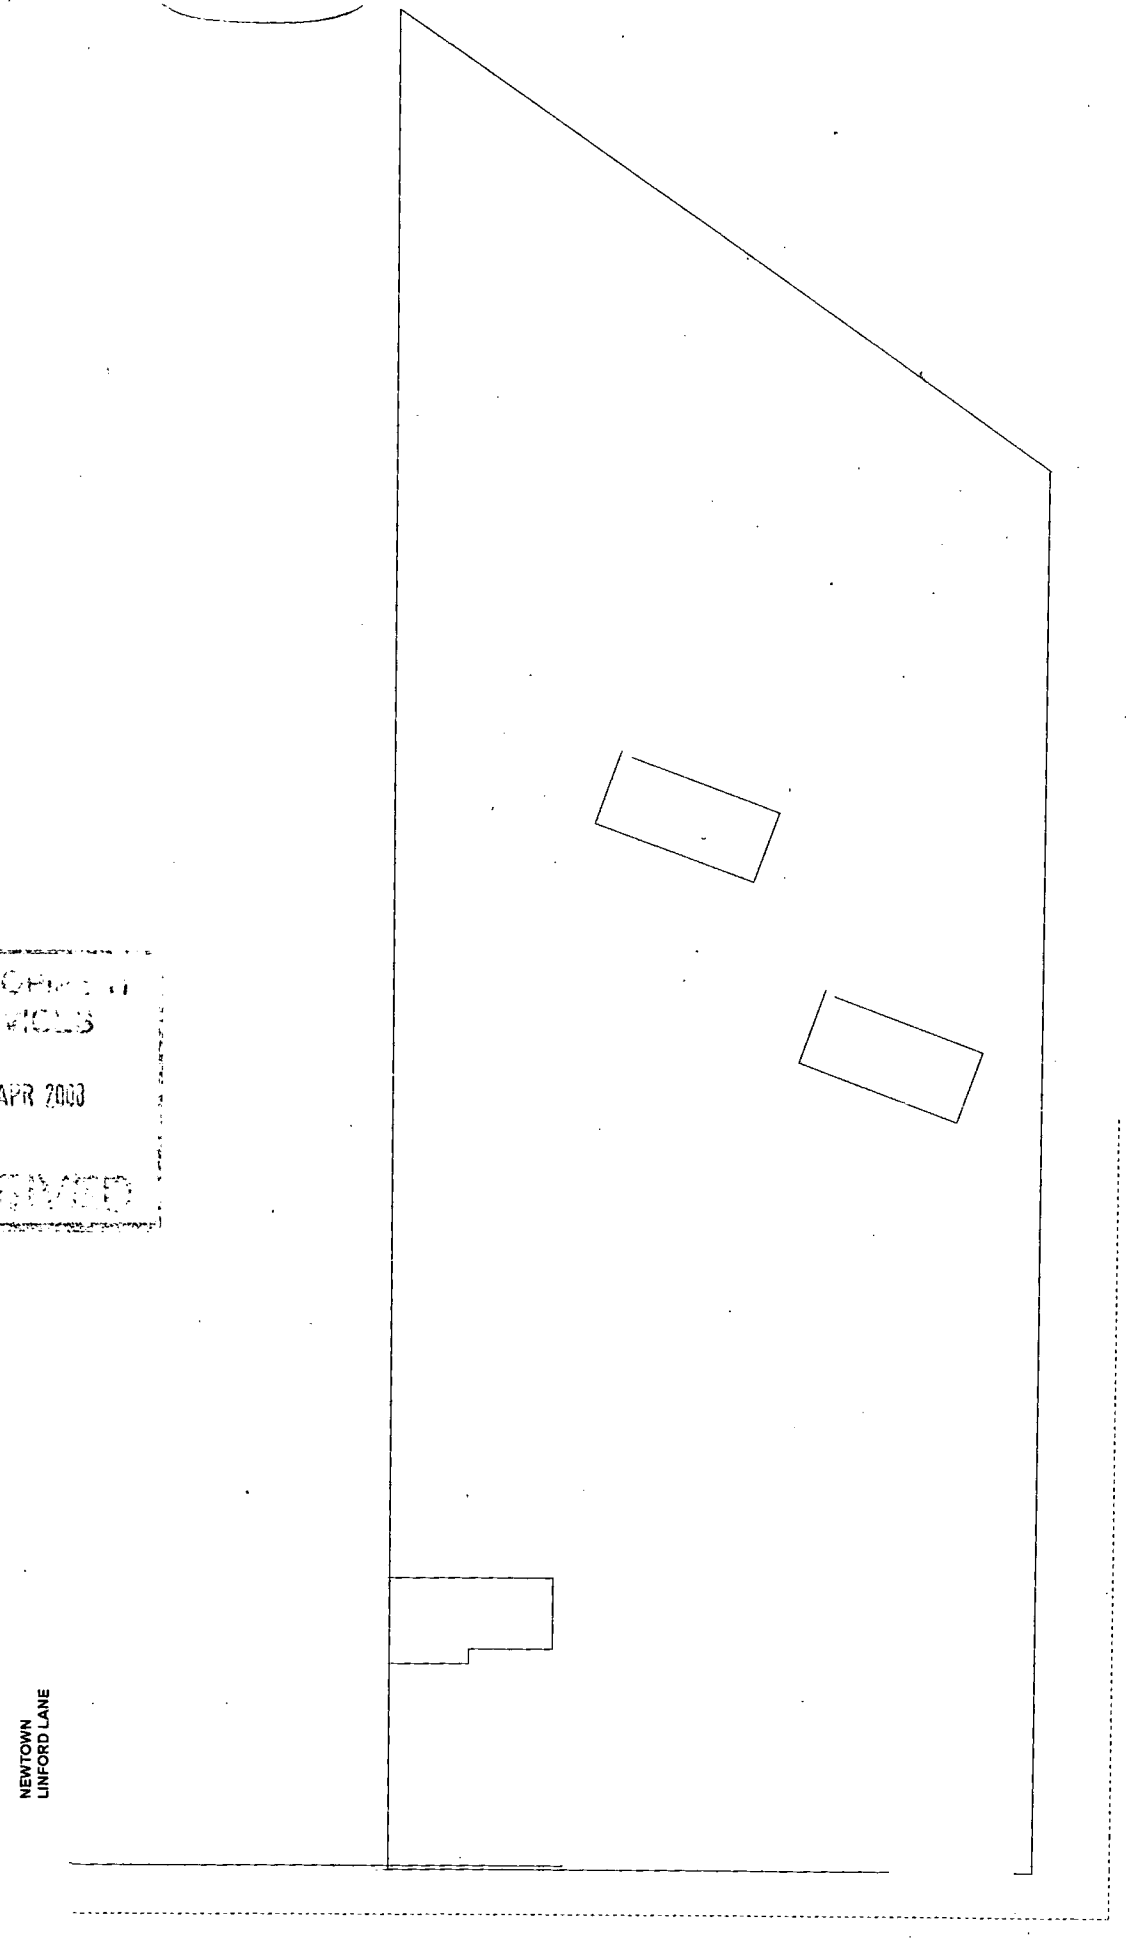

EXISTI NG BLOCK PLAN

(1:500)

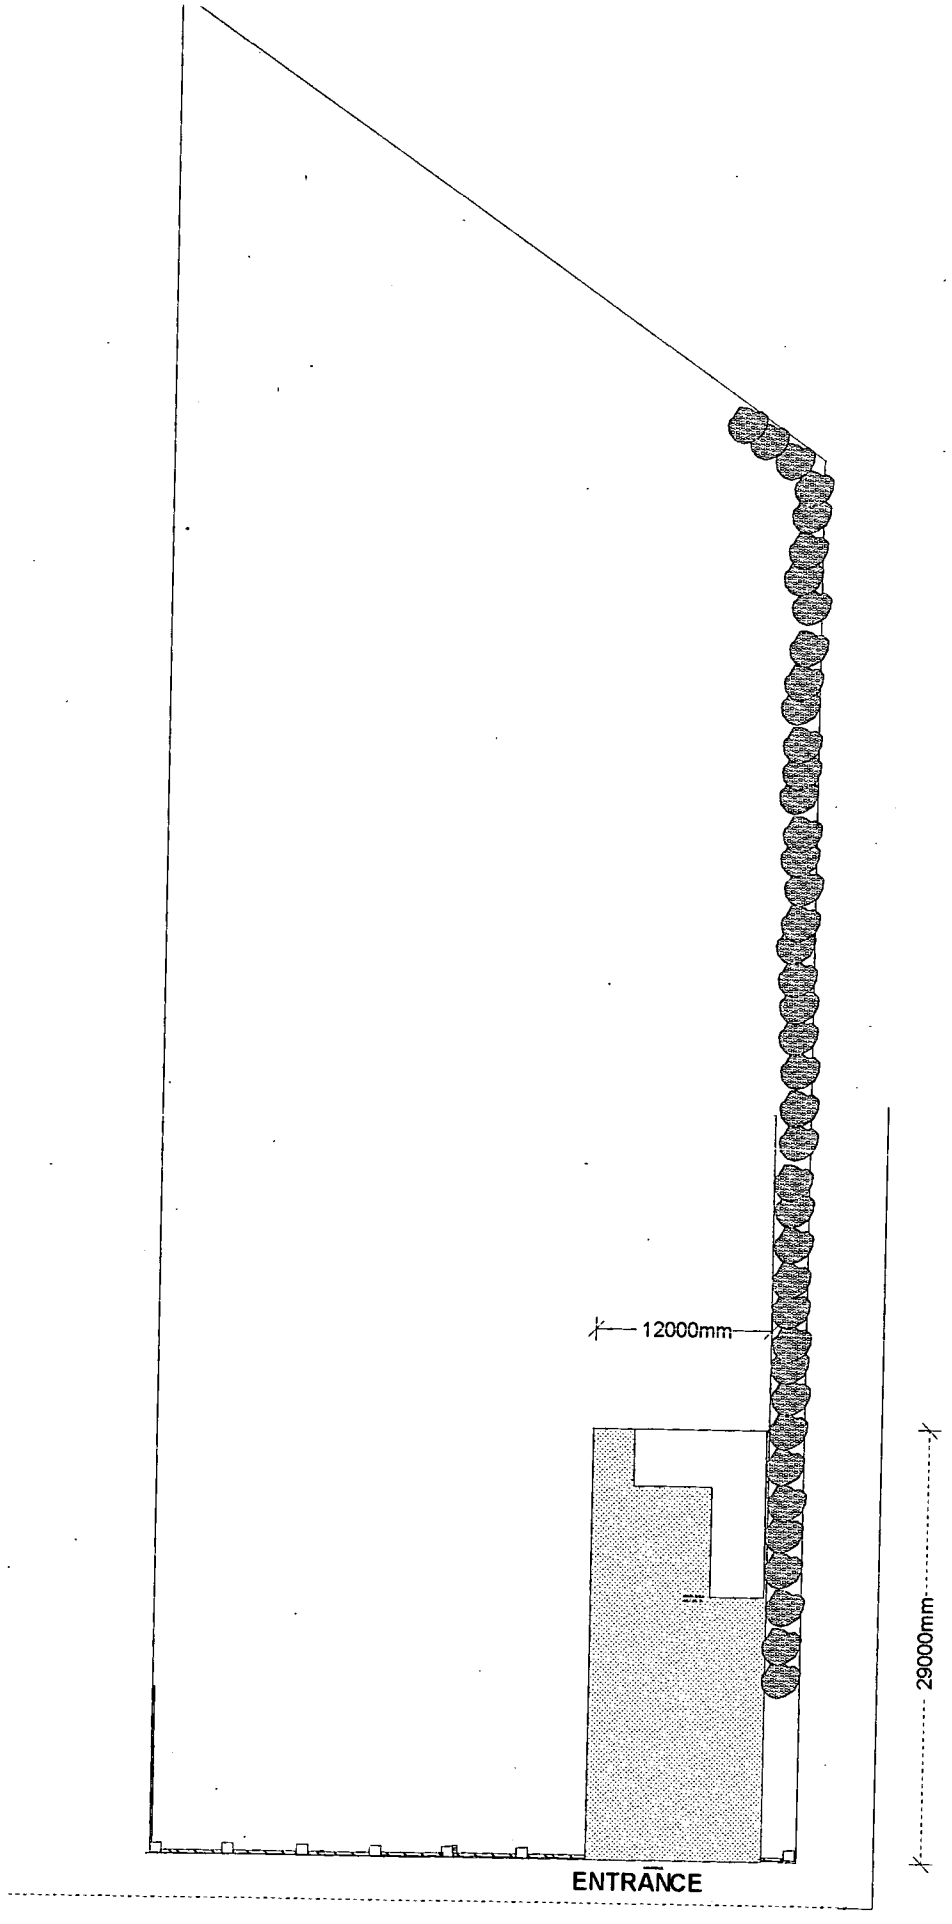

PROPO SED BLOCK PLAN

(1:500)