
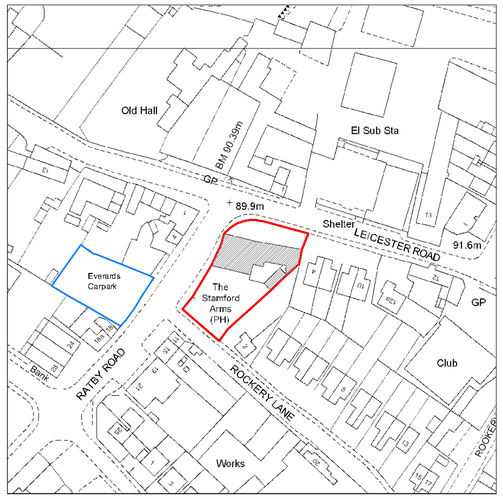


LOCATION PLAN SCALE 1:1250

20 0 20 40 60 80 100


metres @1:1250

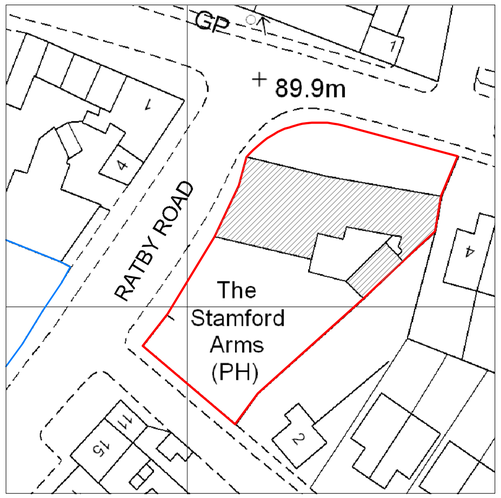

BLOCK PLAN SCALE 1:500

10 0 10 20 30 40 50

metres @1:500

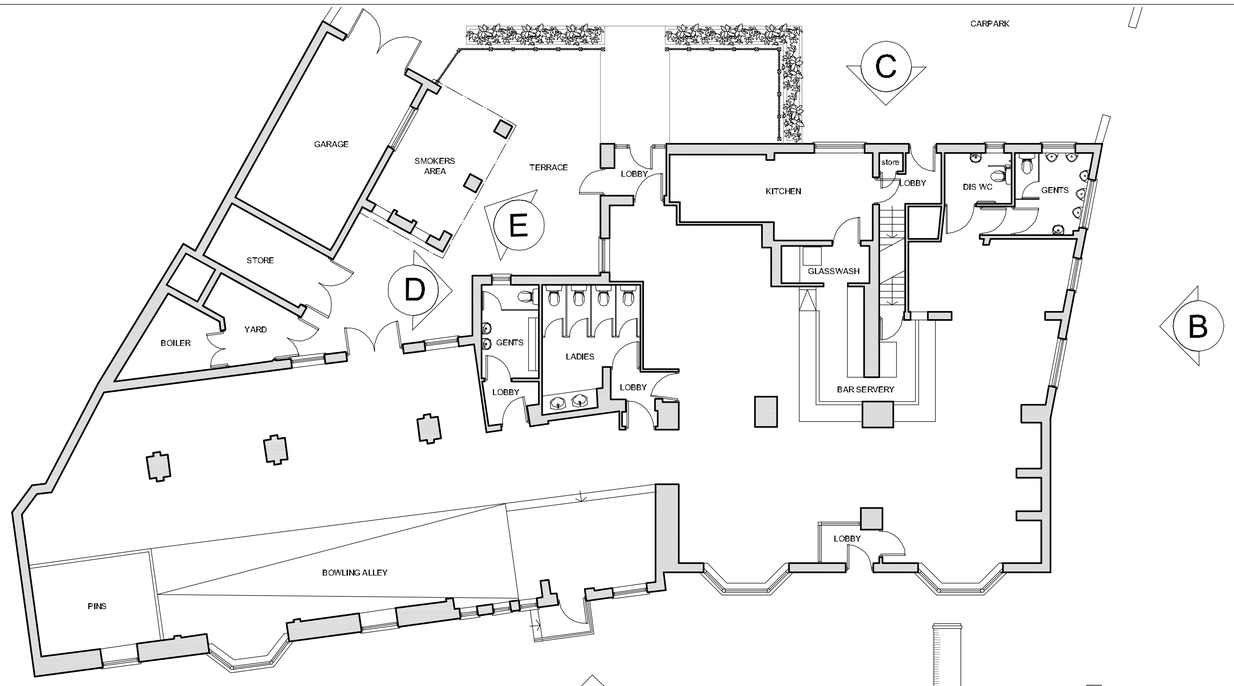


EXISTING PLAN SCALE 1:100

0 1 2 3 4 5 6 7 8 9 10

metres @ 1:100



ELEVATION A SCALE 1:100

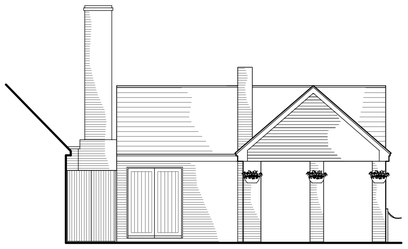


ELEVATION E SCALE 1:100

0 1 2 3 4 5 6 7 8 9 10


metres @ 1:100




ELEVATION C SCALE 1:100

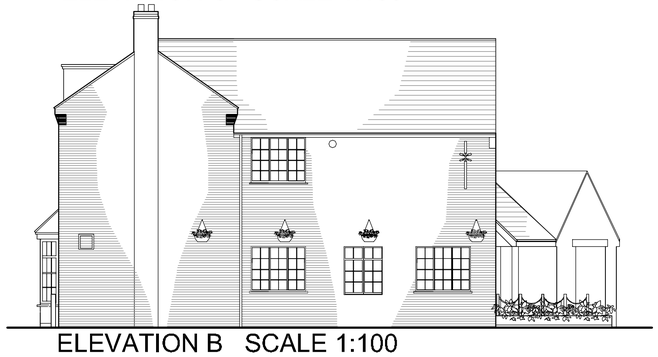

ELEVATION B SCALE 1:100

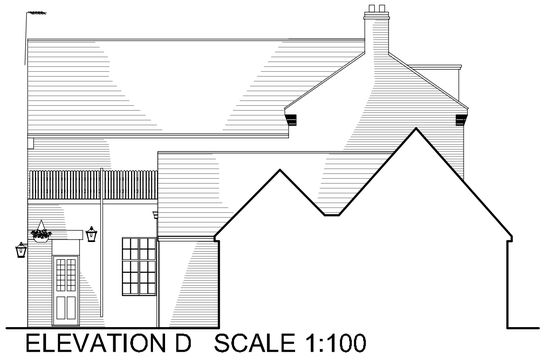

ELEVATION D SCALE 1:100

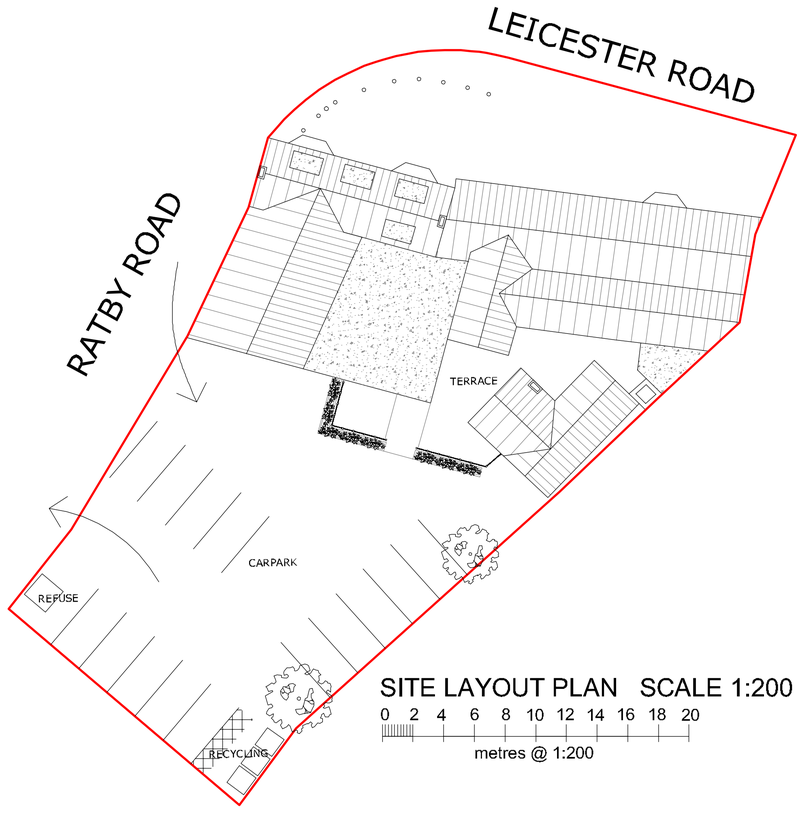

SITE LAYOUT PLAN SCALE 1:200

0 2 4 6 8 10 12 14 16 18 20

metres @ 1:200

Rev.	Revision Details	Date
B	Blue line added to location plan to show carpark	Sept '09
A	Elevation E added at P.O. request	July '09

newmangauge
design associates
12-14 Regents Place I Birmingham I B1 3NJ
Tel:0121 212 9800 I Fax:0121 212 9801 I design@newmangauge.com

Client

EVERARDS BREWERY LTD

Project

STAMFORD ARMS
LEICESTER

Drawing Title

EXISTING PLANS & ELEVATIONS (PLANNING APPLICATION)

Date	Scale	Drawn By
JULY'09	STATED @A1	TJB
Project No.	Drawing No.	Revision
1517	107	B

This drawing is the property of NEWMAN GAUGE DESIGN ASSOCIATES. Copyright is reserved by them and the drawing is issued on the condition that it is not copied either wholly or in part without the prior consent in writing of Newman Gauge Design Associates. All dimensions are to be checked on site prior to the commencement of any work or shop drawings. This drawing is to be read in conjunction with other drawings and specifications where existing.