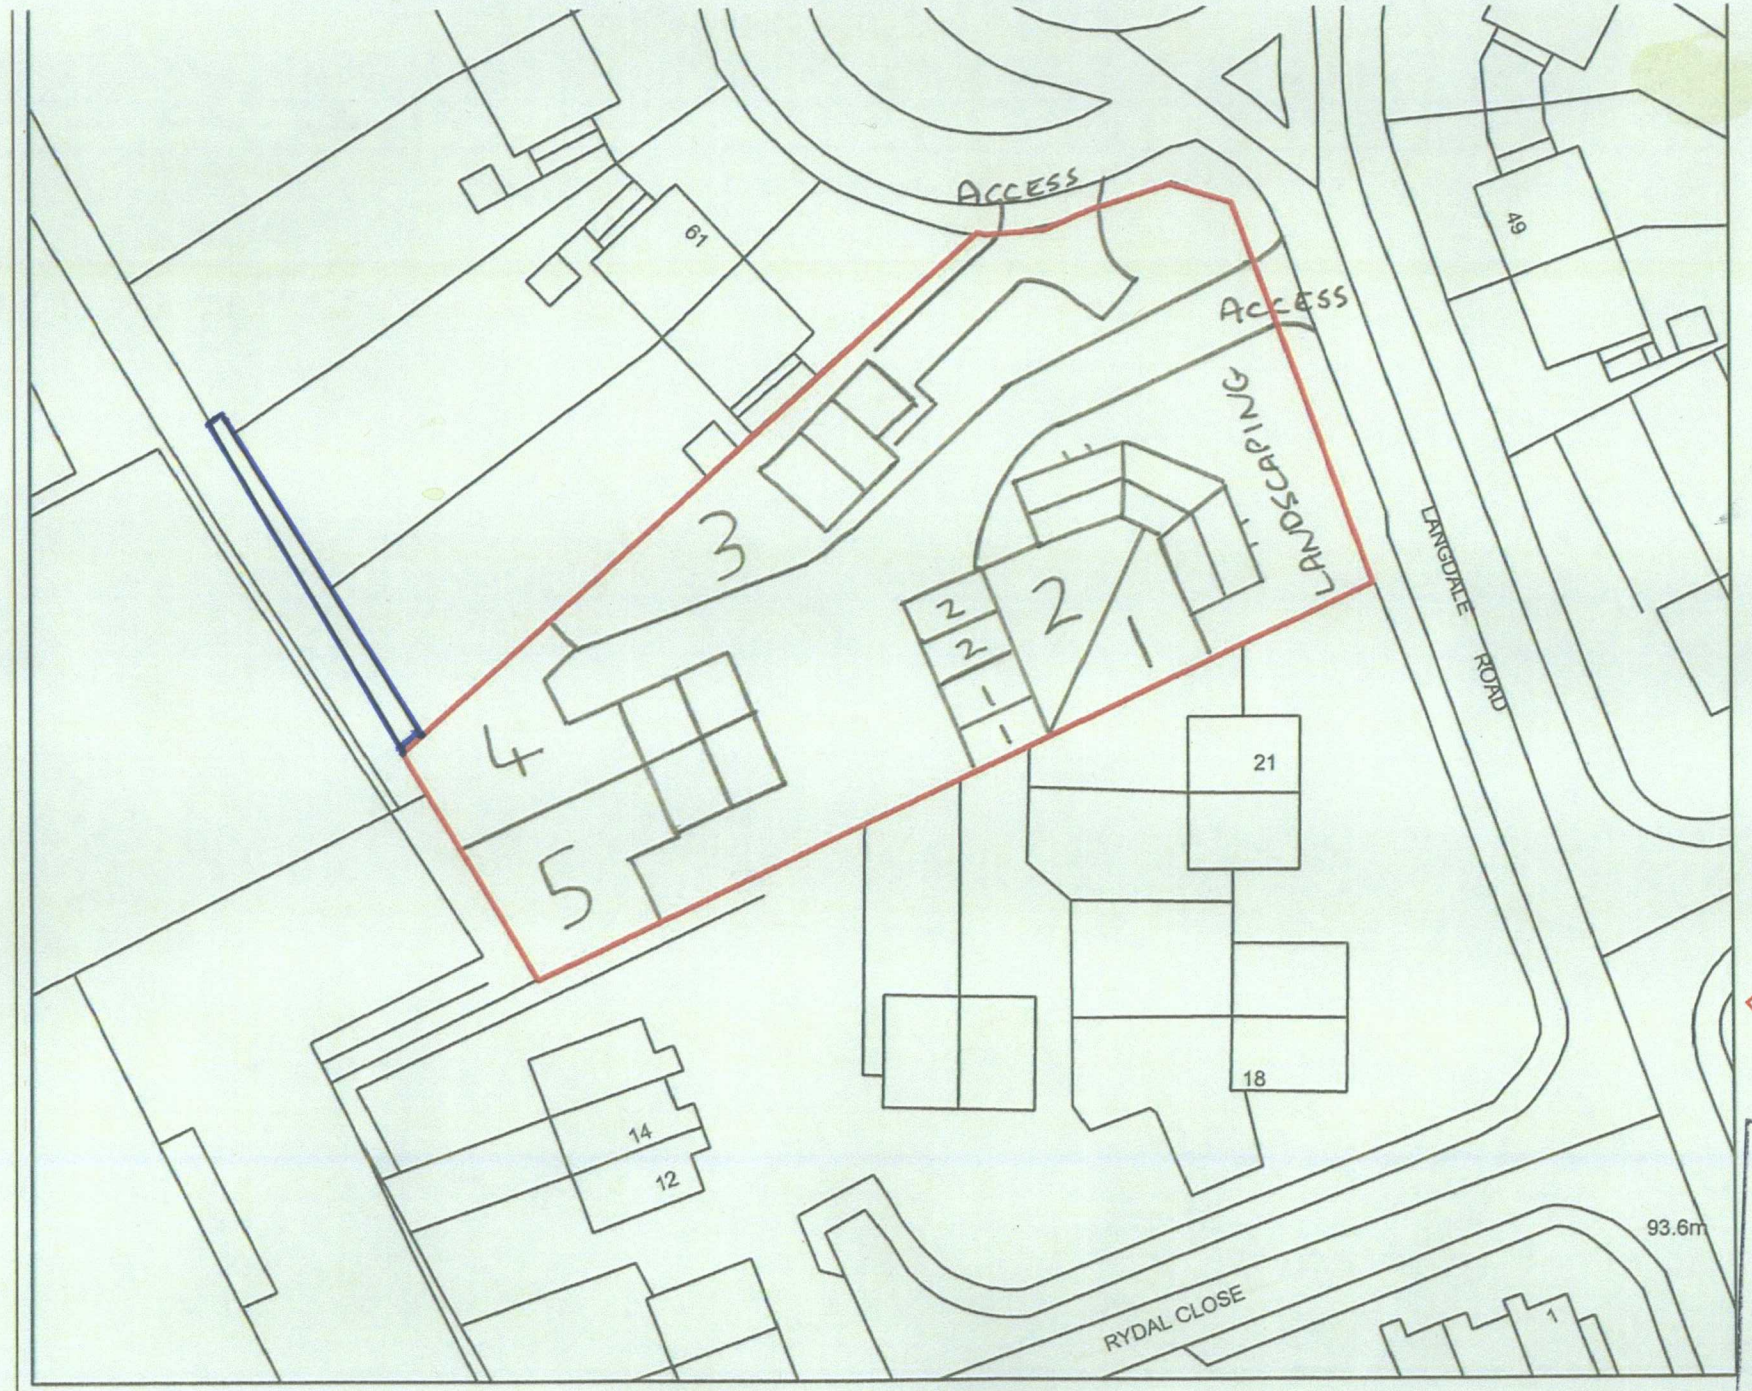

Langdale Road 1:500

© Crown copyright. All rights reserved Hinckley & Bosworth Borough Council LA100018489 Published 2007

INDEXED
DEVELOPMENT SERVICES
19 AUG 2009
RECEIVED