


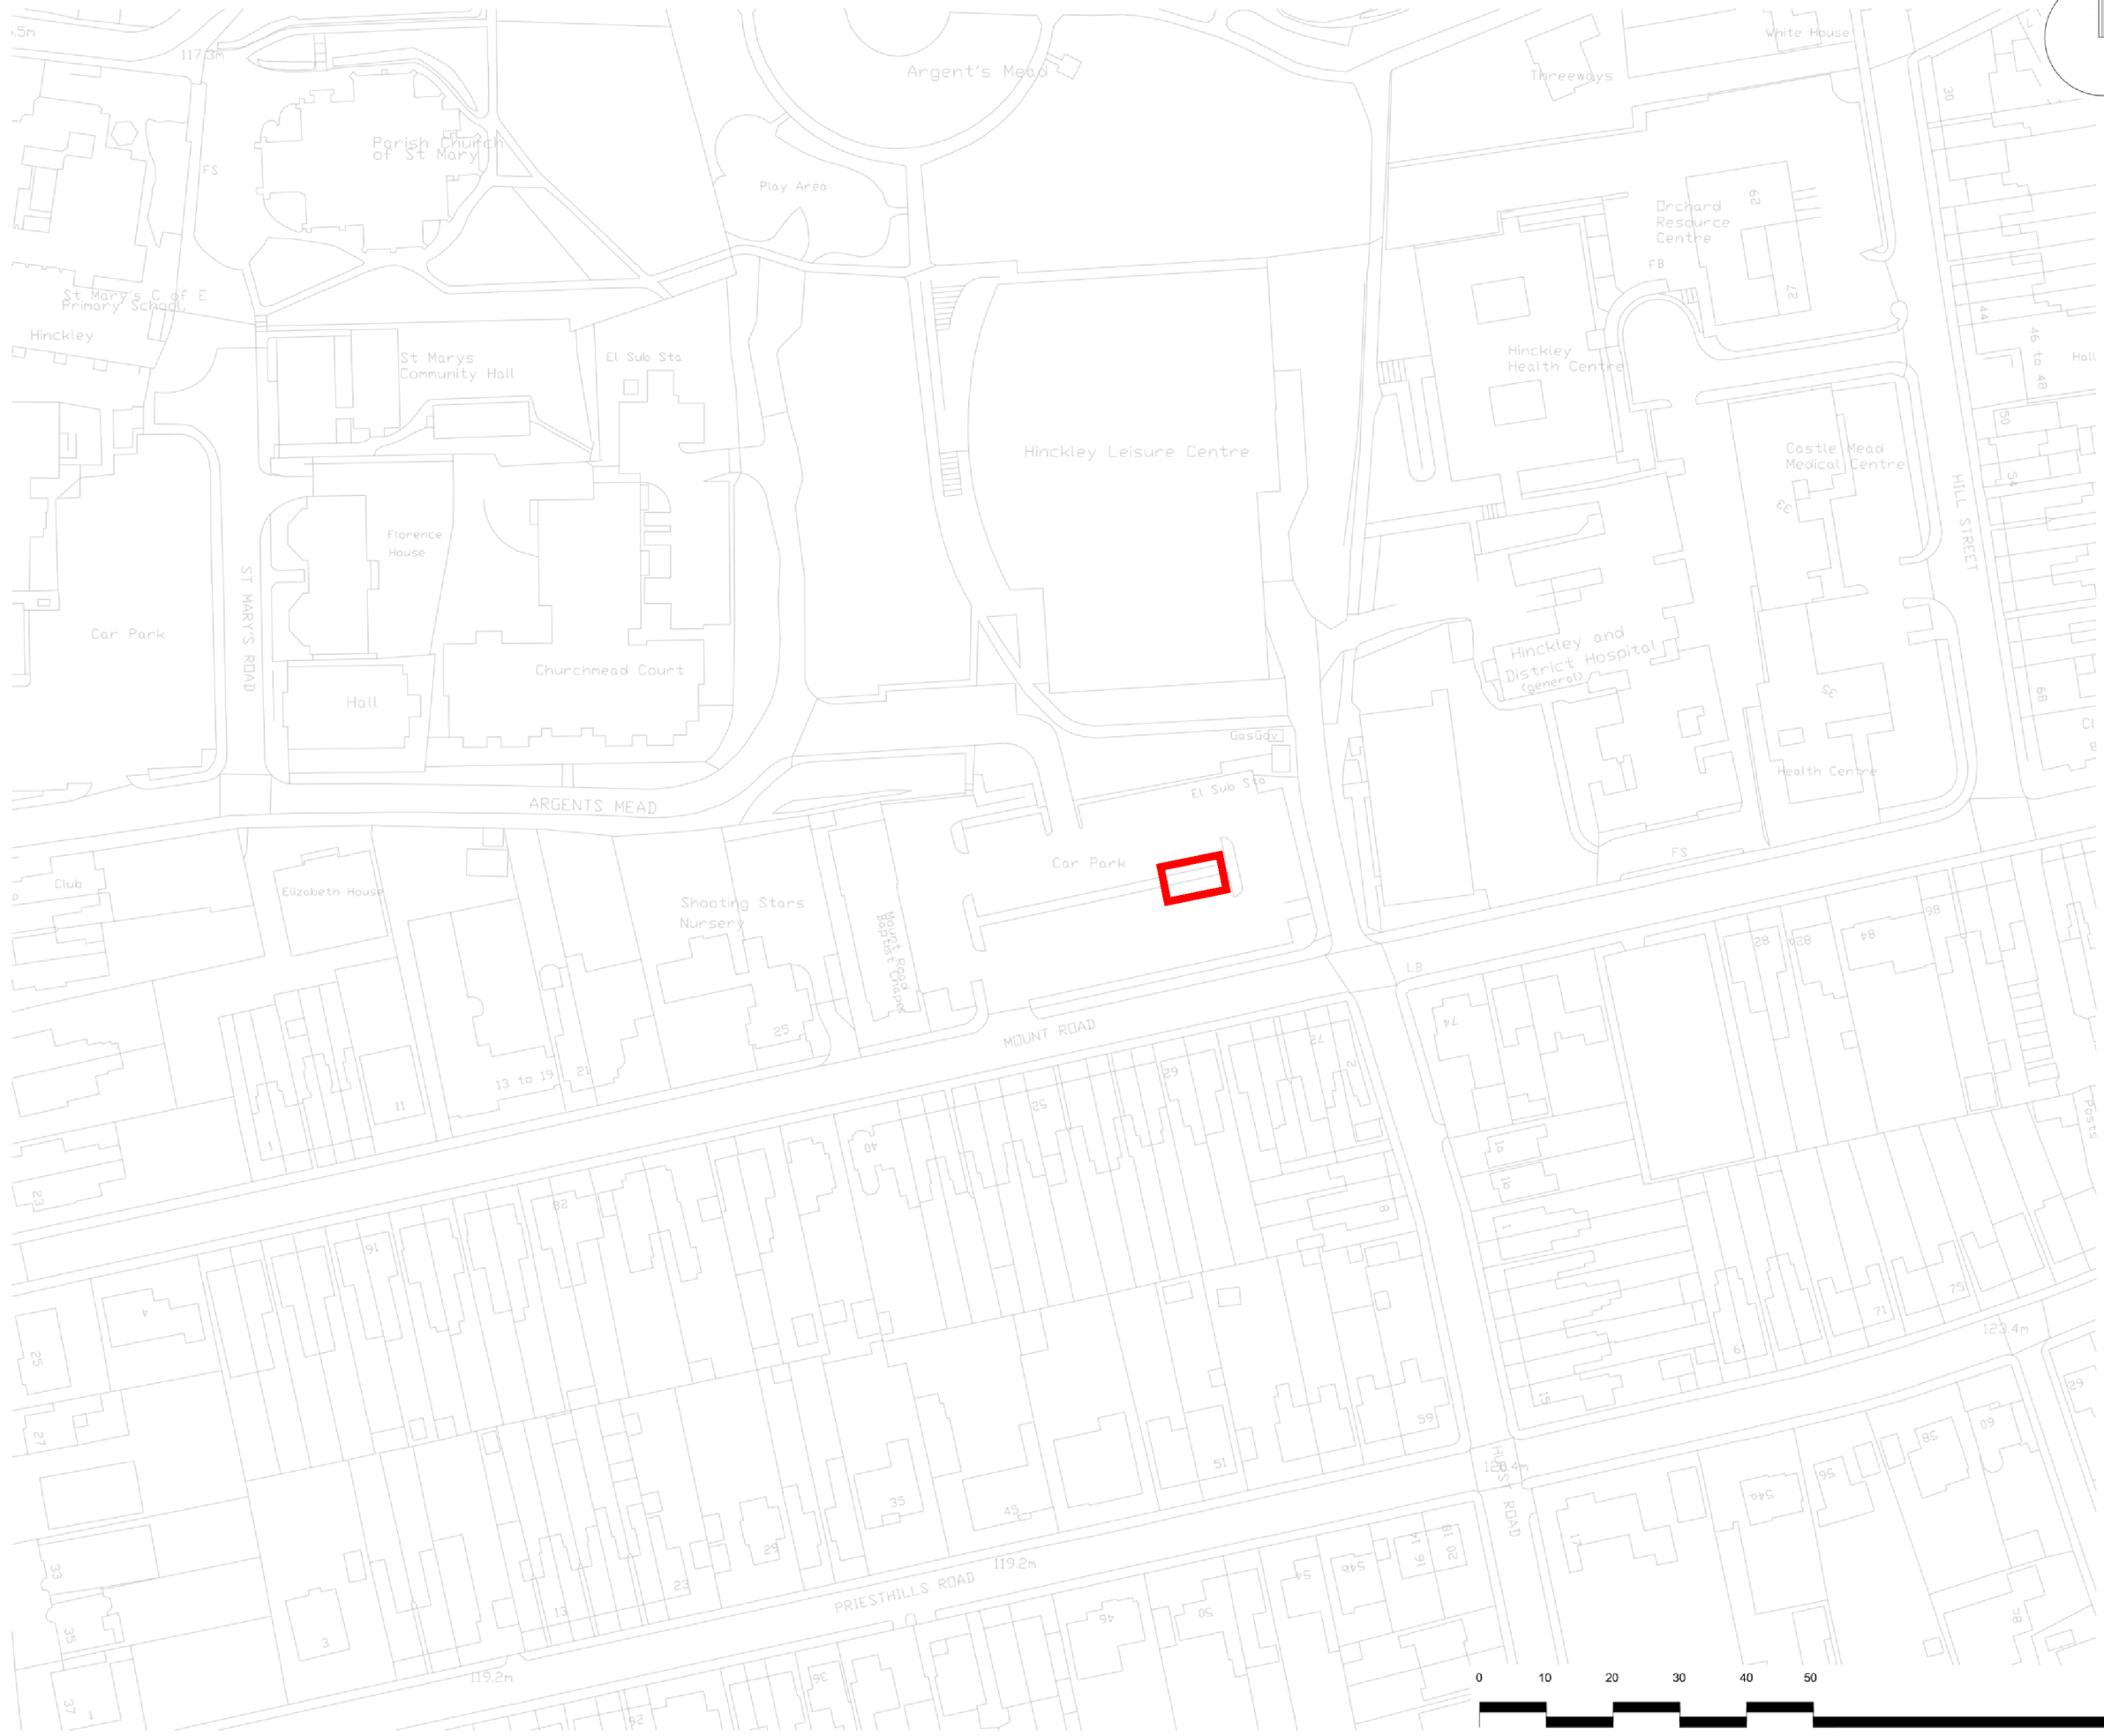

NOTES:
1. ALL DIMENSIONS ARE IN MILLIMETERS UNLESS OTHERWISE SPECIFIED.

LEGEND:
 PROPOSED EV CHARGING HUB LOCATION

0	11/07/24	ISSUED FOR REVIEW	V/K	R/K		
Rev	Rev. Date	Purpose of revision	Drawn	Checked	Rev'd	Approved
Jacobs 1 City Walk, Leeds, LS11 9DX www.jacobs.com						
Client	Hinckley and Bosworth Borough Council					
Project	Flex D Electric Vehicle Charging Hubs					
Drawing title	SITE LOCATION PLAN HINCKLEY LEISURE CENTRE CAR PARK					
Drawing status						
Scale	1:1250 @ A3			DO NOT SCALE		
Jacobs No.	B2470100					
Client no.						
Drawing number	B2470100/SL/DR-0005					Rev 0
This drawing is not to be used in whole or part other than for the intended purpose and project as defined on this drawing. Refer to the contract for full terms and conditions.						

SCALE 1:625 (A1)
SCALE 1:1250 (A3)
MILLIMETRES