

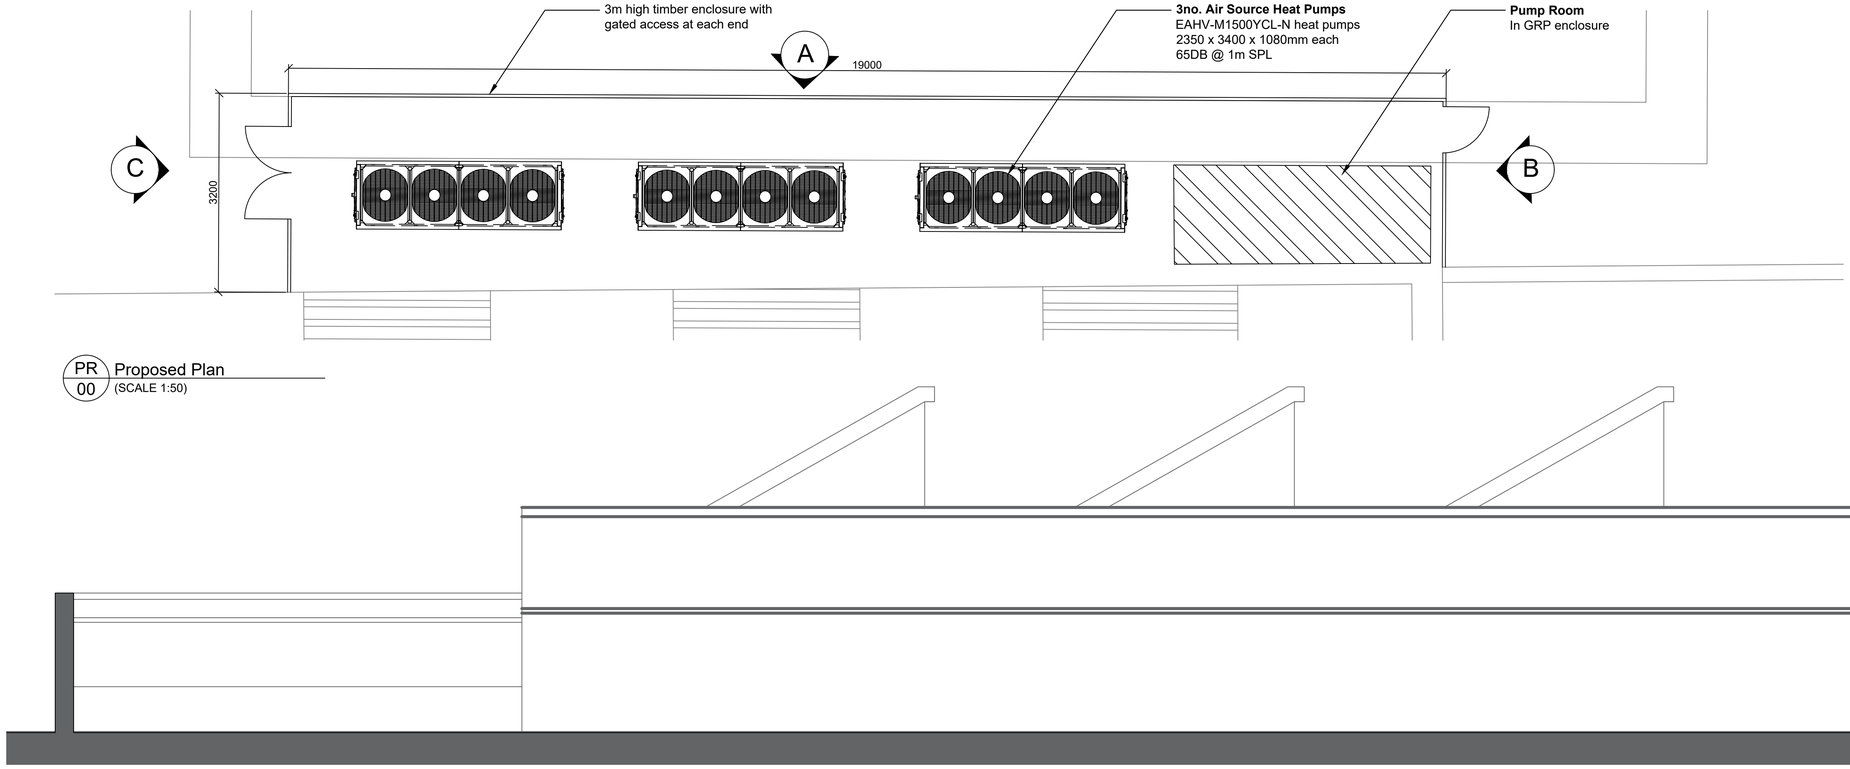


PR 00 Proposed Plan
(SCALE 1:50)

EX A Existing Elevation
(SCALE 1:50)

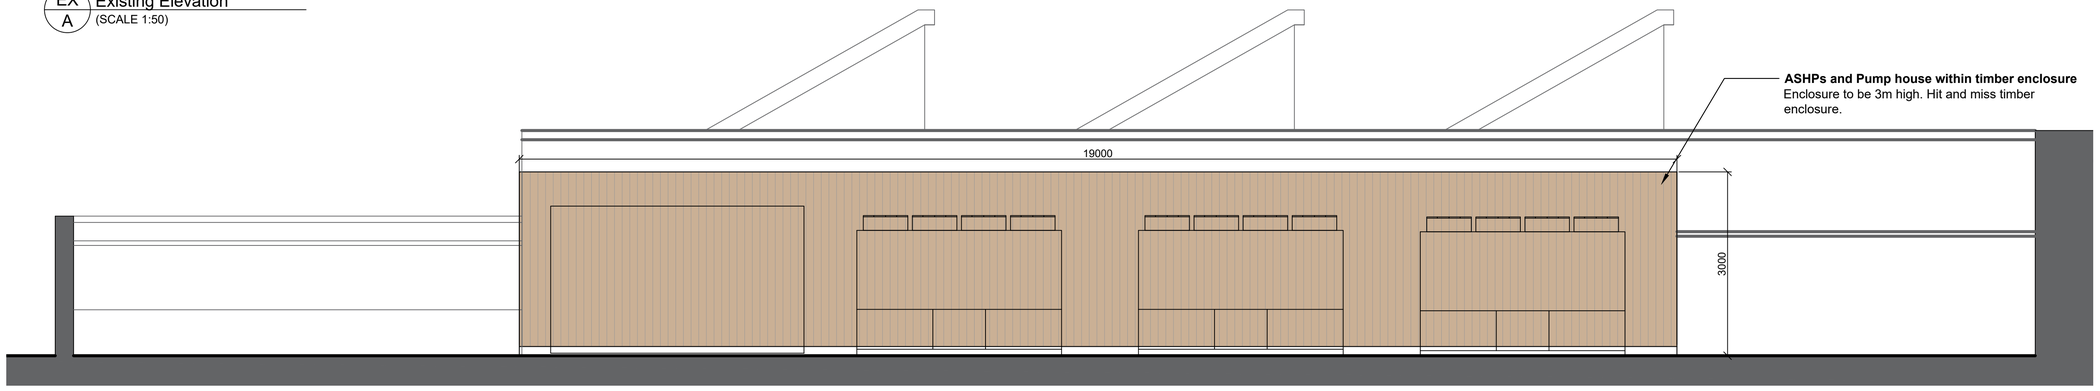

PR A Proposed Elevation
(SCALE 1:50)

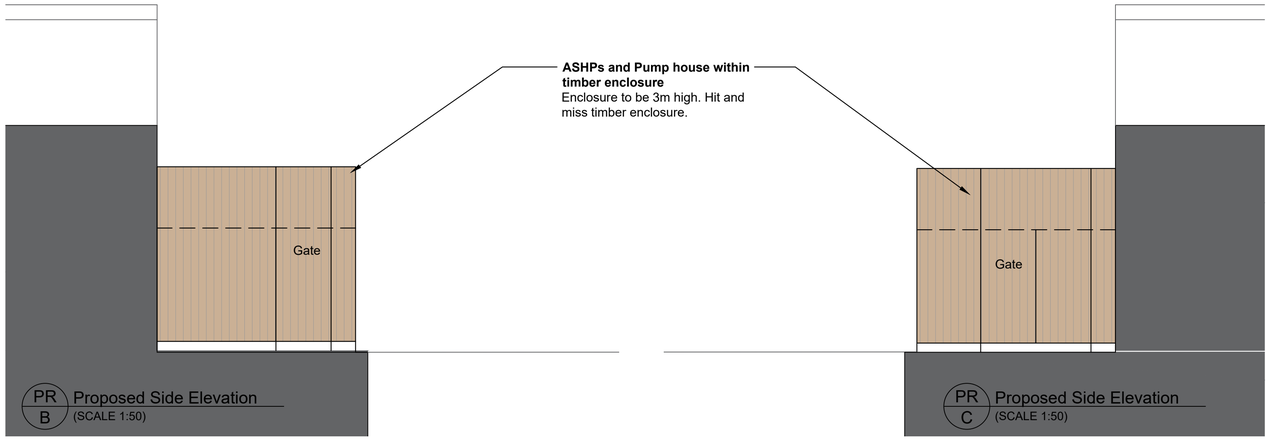

PR B Proposed Side Elevation
(SCALE 1:50)

PR C Proposed Side Elevation
(SCALE 1:50)

1:50
0 1 5 m

The contractor is responsible to ensure that no products are to be utilised that do not comply with relevant British and/or European Standards and/or Codes of Practice, COSHH Regulations, Construction Regulations, or which are known or suspected at the time of product selection and/or construction to be deleterious to health and safety or to durability of the work or not in accordance with good building practices.

The contractor is responsible for checking dimensions, tolerances, levels and references. This drawing is to be read in conjunction with all relevant consultants or specialists drawings. Any discrepency is to be notified to Surveyors to Education Ltd and rectified before proceeding with the works on site or shop drawings.

Where an item is covered by drawings to different scales, the larger scale drawing is to be worked to.

Figured dimensions to be worked to in all cases.

This drawing and the copyrights and patents therein are the property of Surveyors to Education and may not be used or reproduced without consent or attribution.

P1: PLANNING ISSUE MHo EH 11/12/25

Rev.	Description	D	C	Date

Surveyors to Education
Your partner for education estates and energy strategy

CLIENT:
Market Bosworth School

PROJECT ADDRESS:
Market Bosworth School
Station Road, Back Lane,
Market Bosworth, Nuneaton
CV13 0JT

PROJECT:
New Air Source Heat Pumps

TITLE:
Proposed Plan and Elevations

DRAWN:	CHECKED:	ISSUE:	DATE:
OT	EH	PLANNING	11/12/2025

JOB NO:	DRG NO:	SCALE @ A1:	REVISION:
250059	S2E-XX-XX-D-A-02-XX	1:50	P1