


Location Plan

Site Address: The Market Bosworth School, The Market Bosworth School, Back Lane, Market Bosworth, CV13 0JT

Date Produced: 19-Jan-2026

Scale: 1:2500 @A4

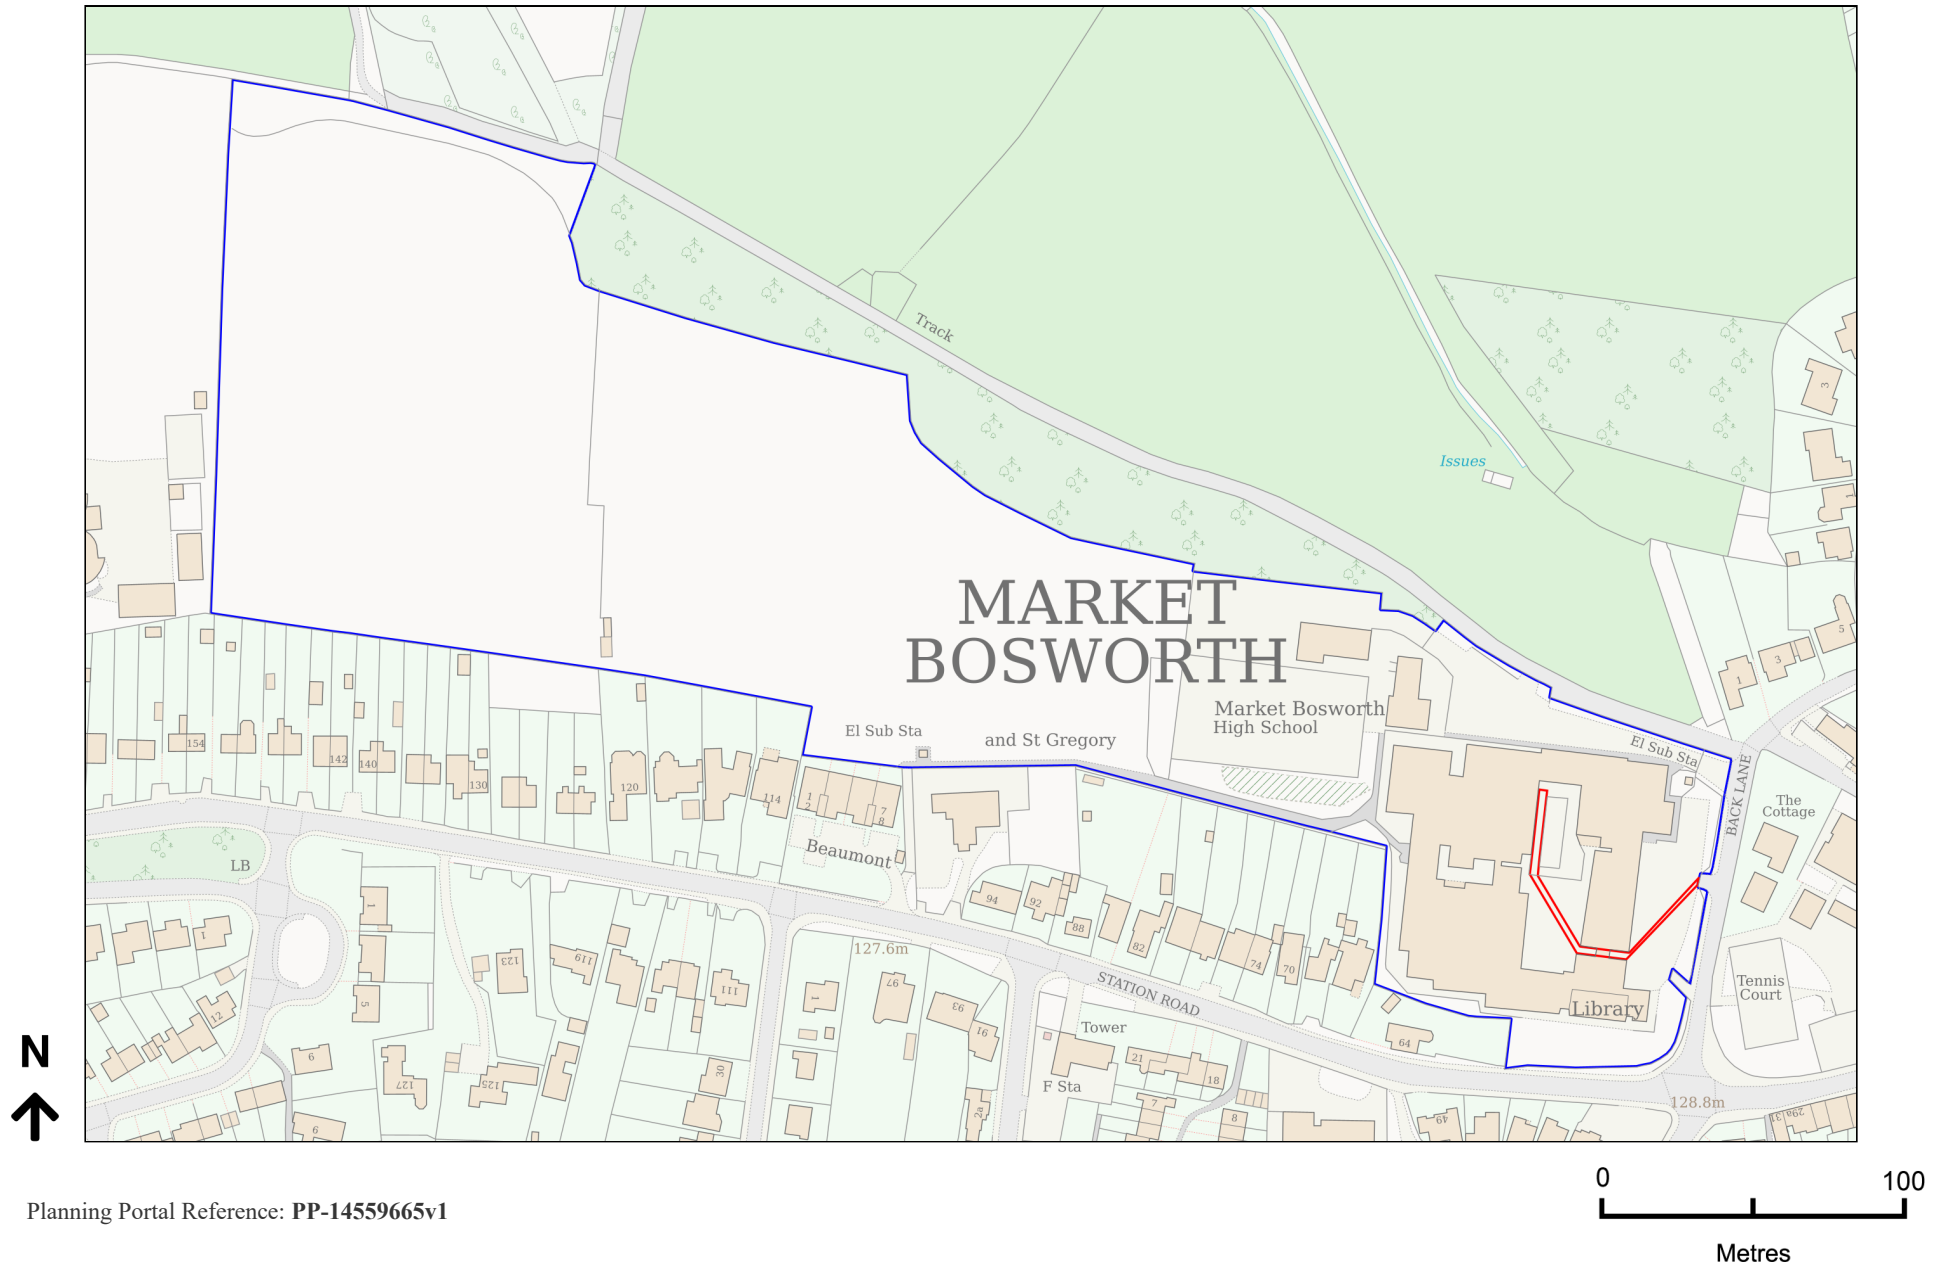

Planning Portal Reference: PP-14559665v1