
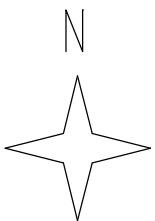


Stanfords VectorMap

64 Henry Street, Hinckley, Leicester, LE10 0HD

REF:0730267

Plan No 1606/BP

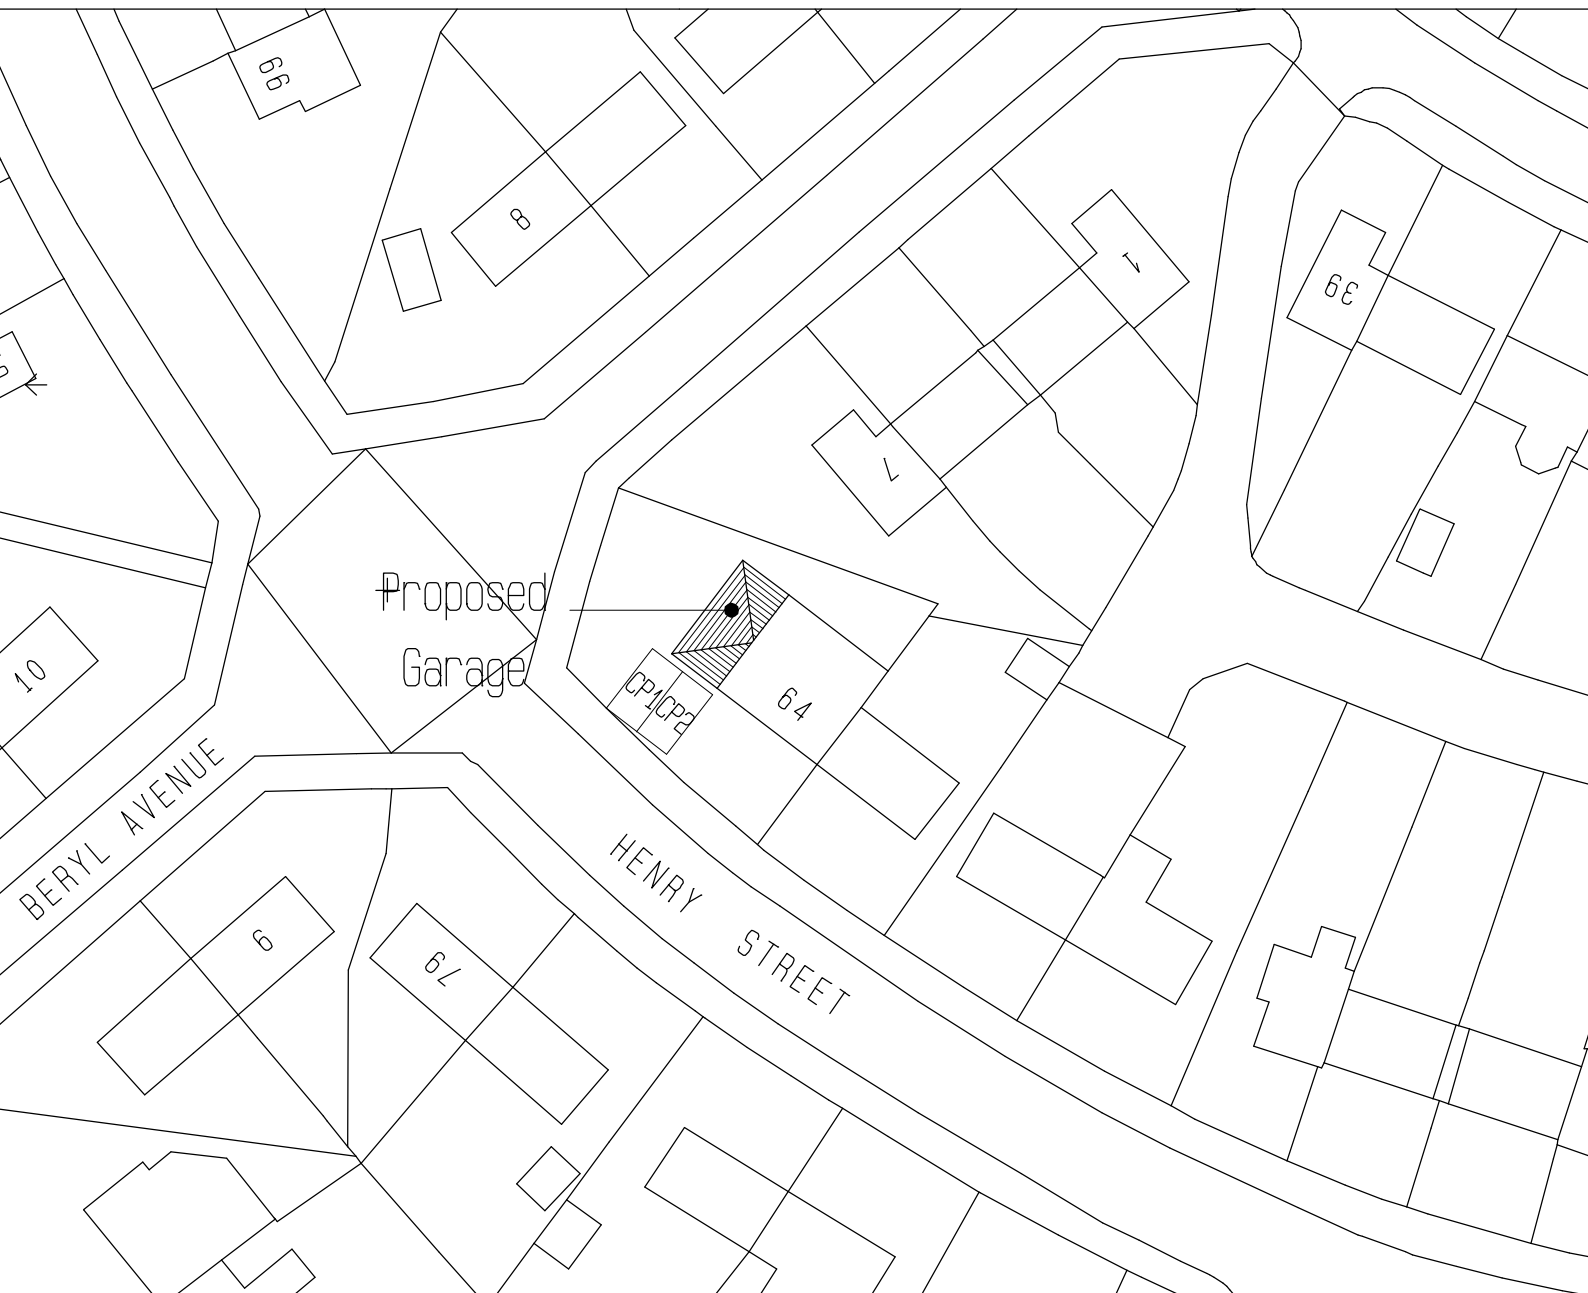

Scale, 1:500
Sheet, A4



© Crown Copyright and database rights 2023 OS 100035409
Reproduction in whole or in part is prohibited
without the prior permission of Ordnance Survey.