


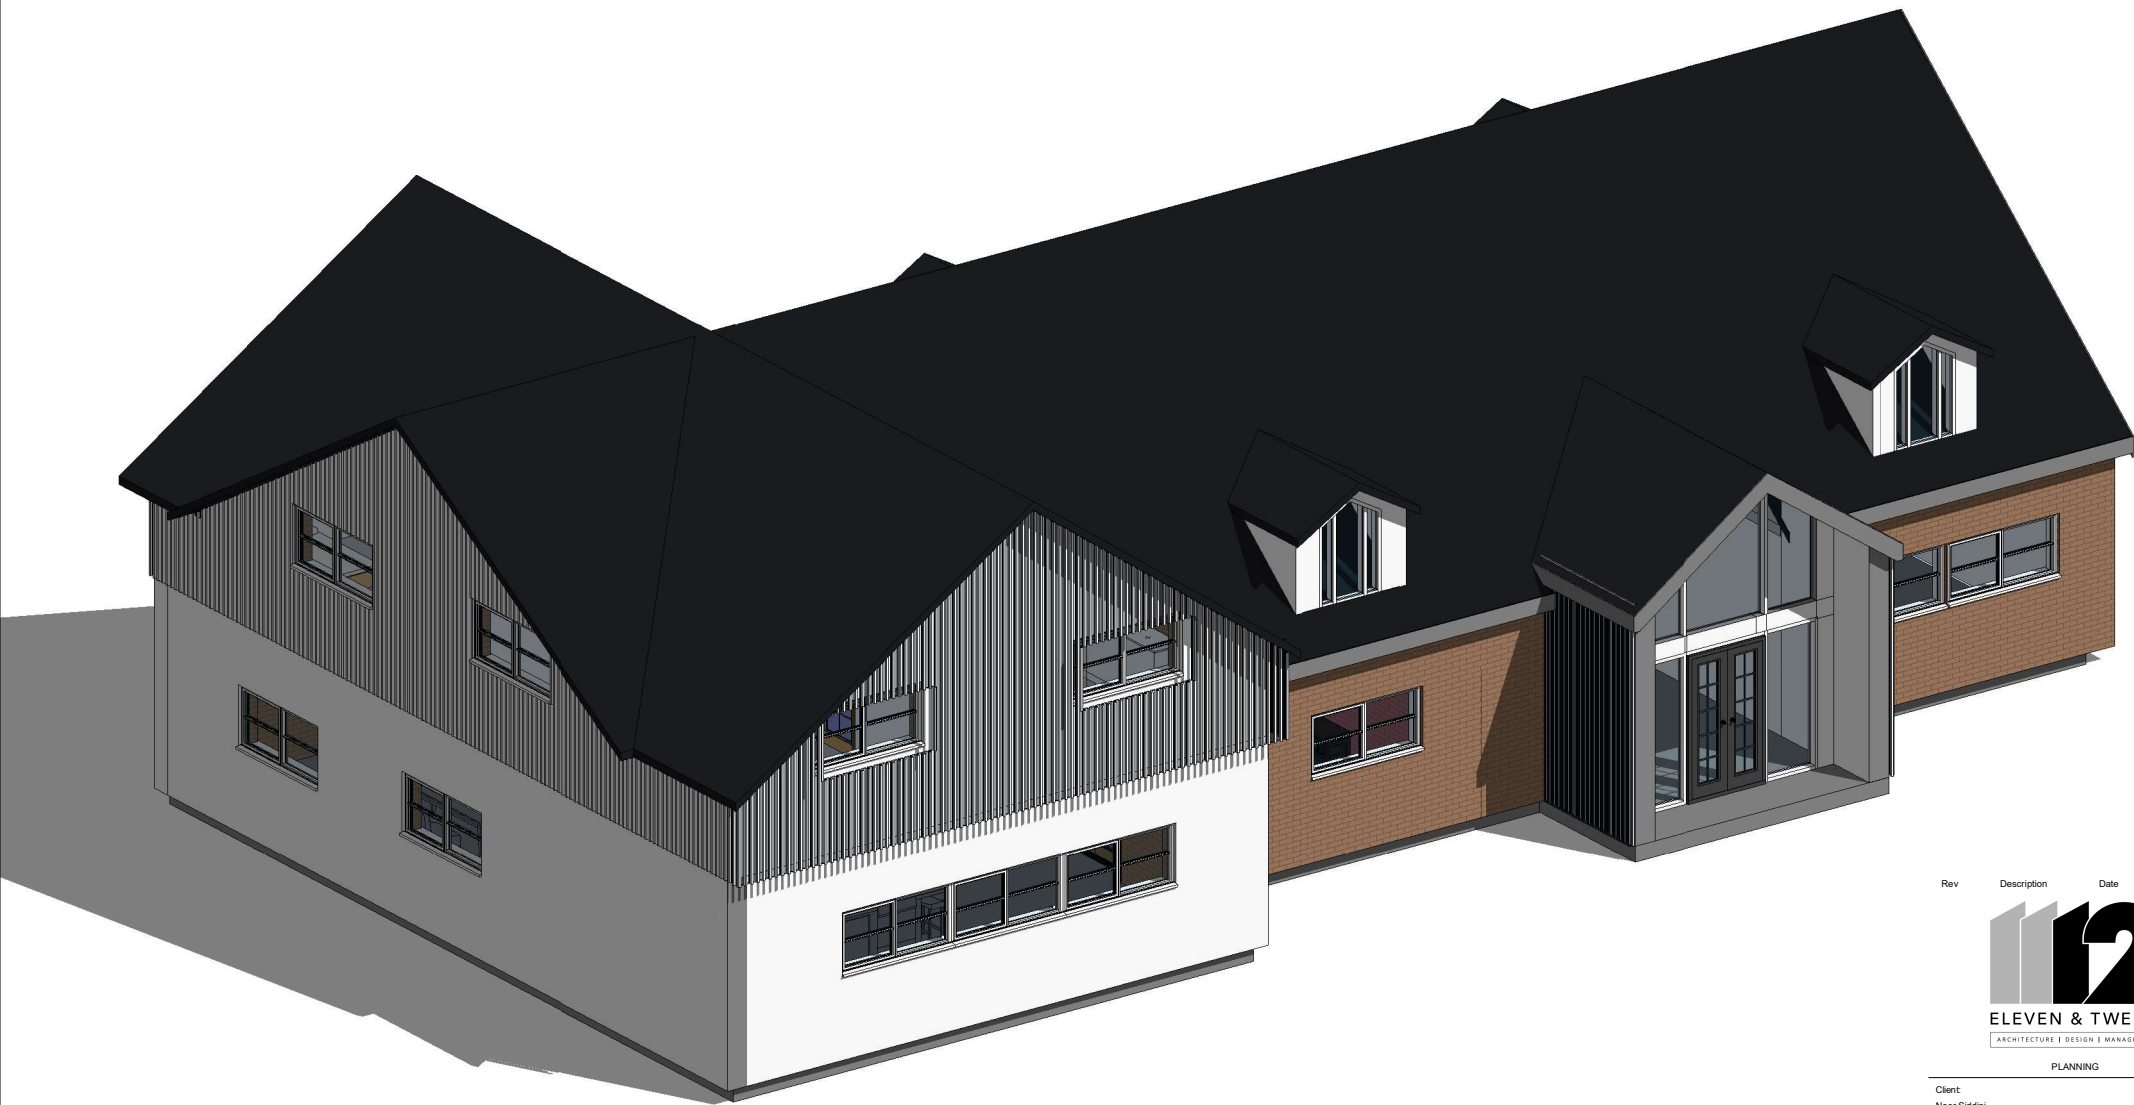

Rev	Description	Date	Dr by	App by
-----	-------------	------	-------	--------



PLANNING

Client:
Noor Siddiqi

Project:
New Hall Field House
Earl Shilton
LE9 7DH

Drawing Title:
3D Render

Project No.	20 010	Date	05/16/23
-------------	--------	------	----------

Scale		Drawn	HS
-------	--	-------	----

Drawing No.	P115	Revision	
-------------	------	----------	--