


0 10 m 20 m
SCALE 1:200

NOTES
Drawing copyright check all dimensions on site

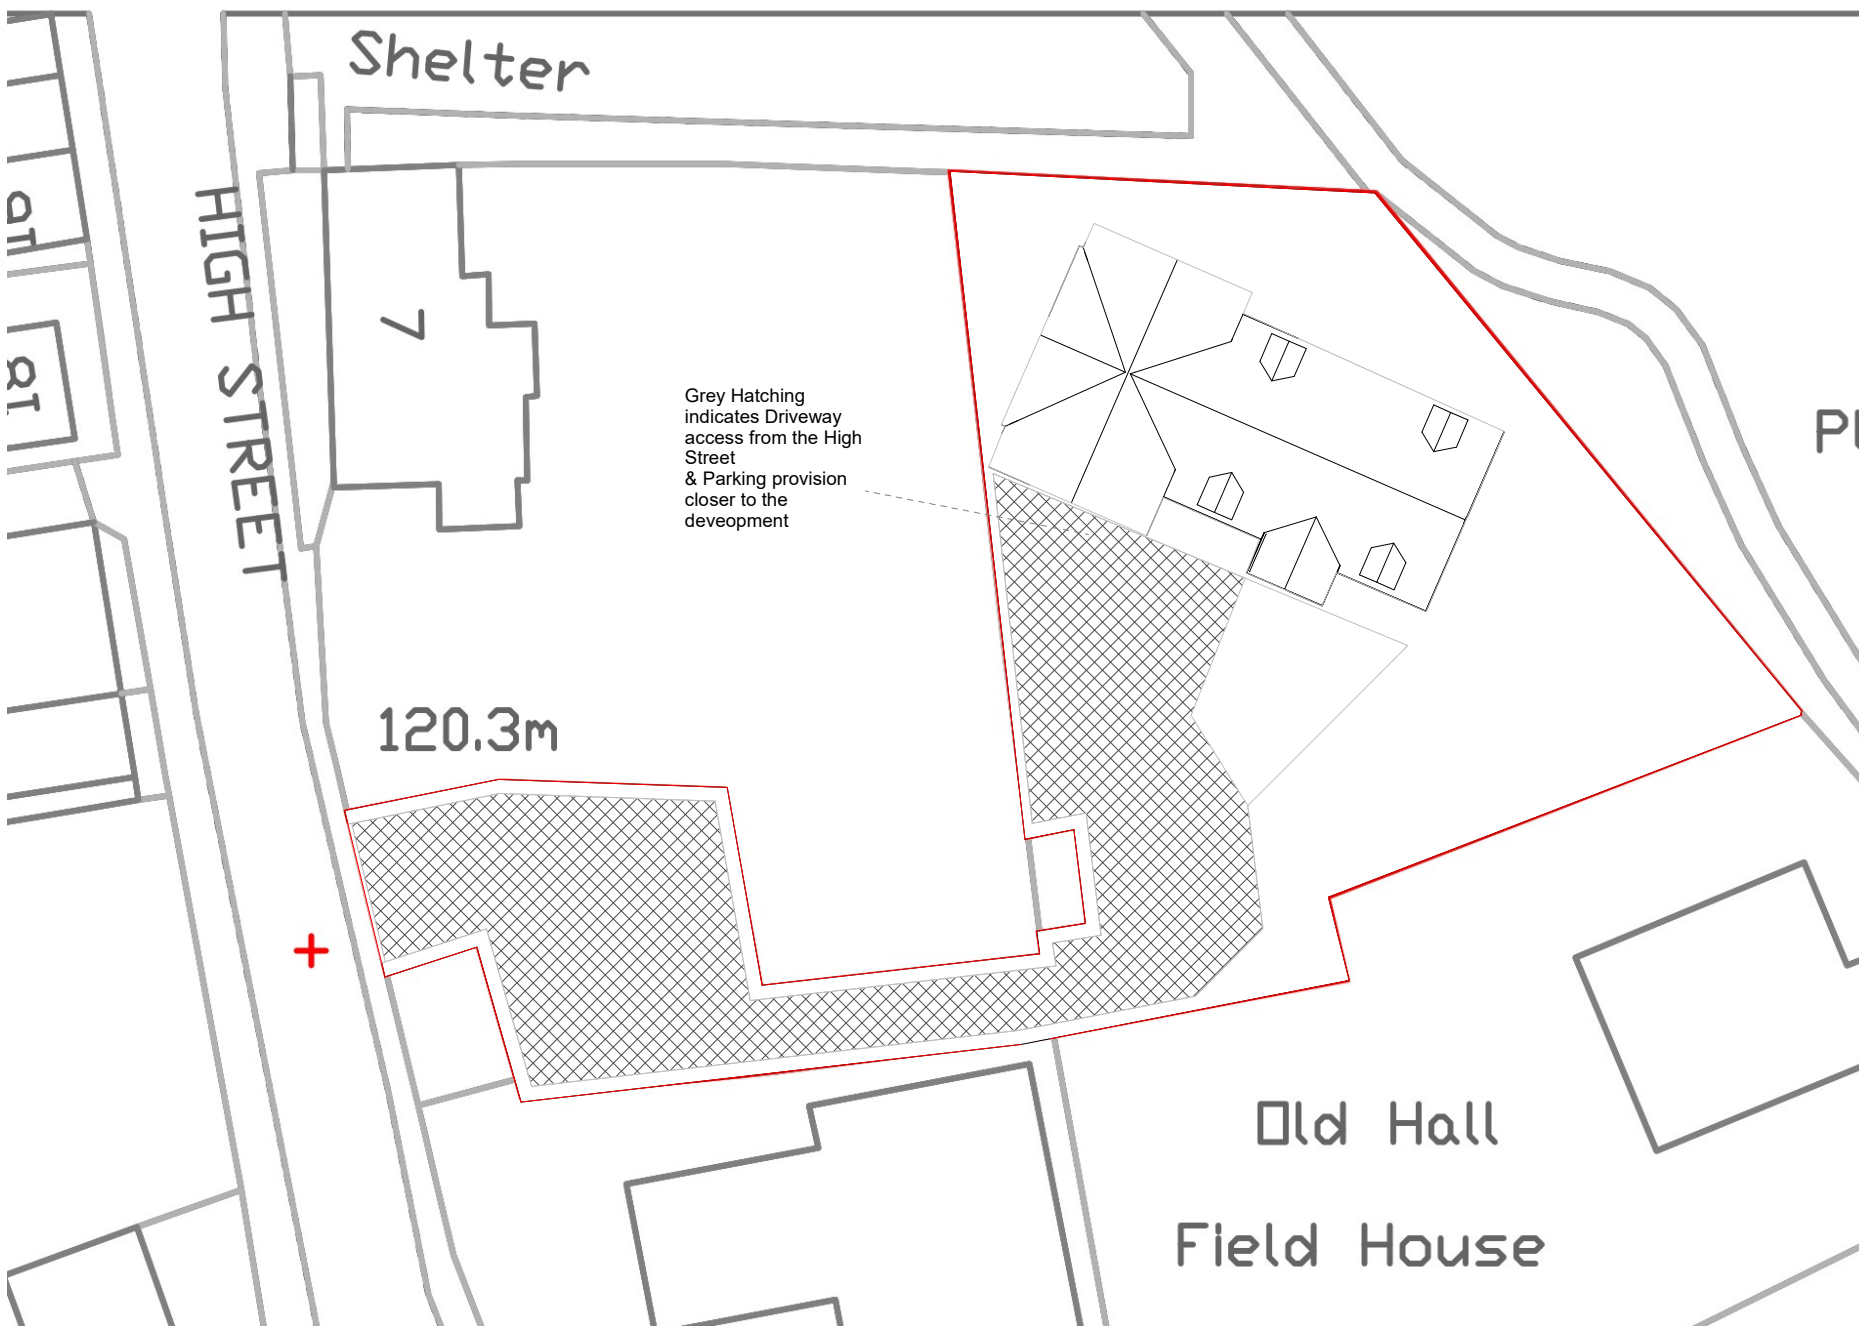

Rev Description Date Dr by App by



PLANNING

Client:
Noor Siddiqi

Project:
New Hall Field House
Earl Shilton
LE9 7DH

Drawing Title:
Parking Provision

Project No. 20 010 Date 08/10/23

Scale 1 : 200 Drawn HS

Drawing No. P102 Revision