




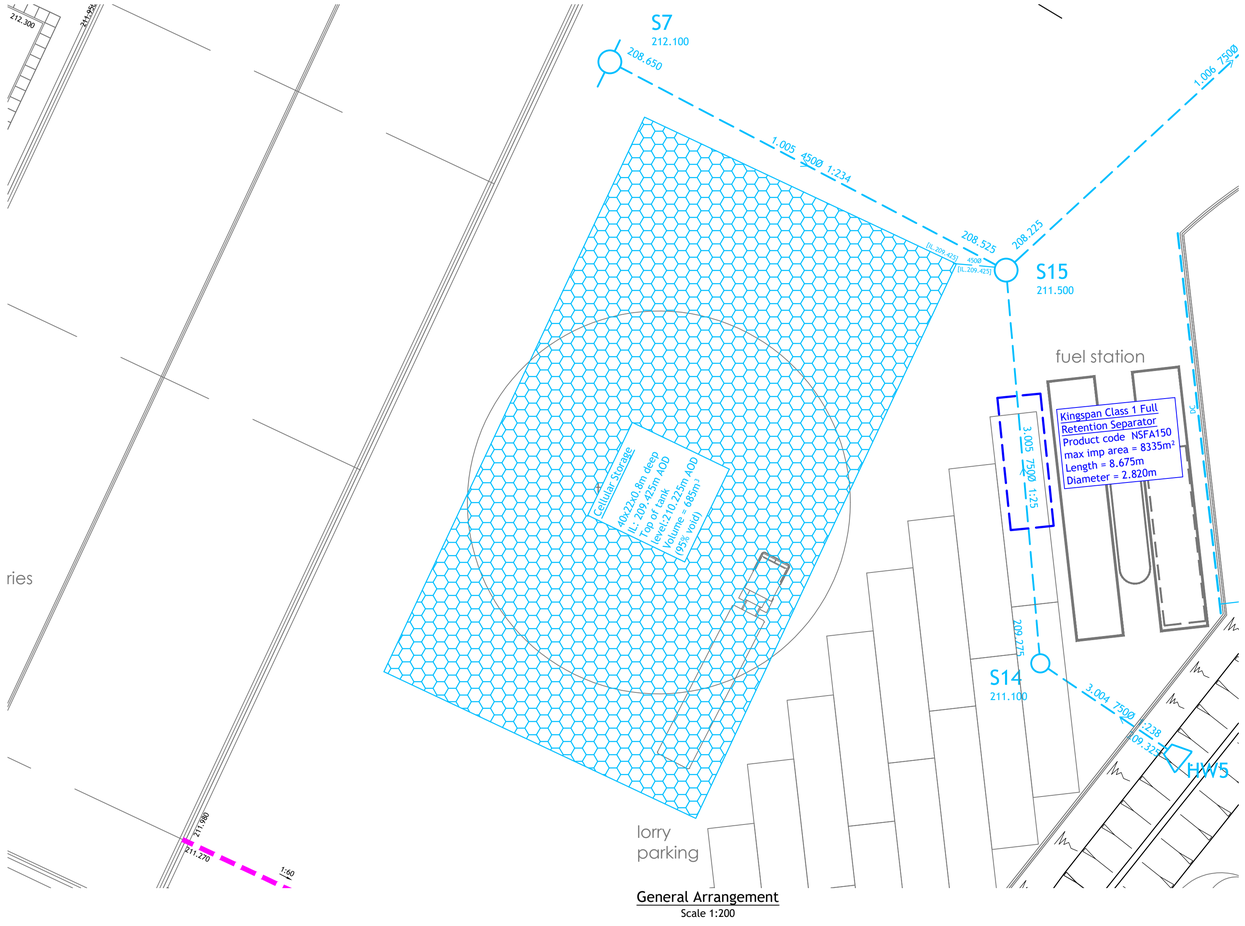

General Arrangement
Scale 1:200

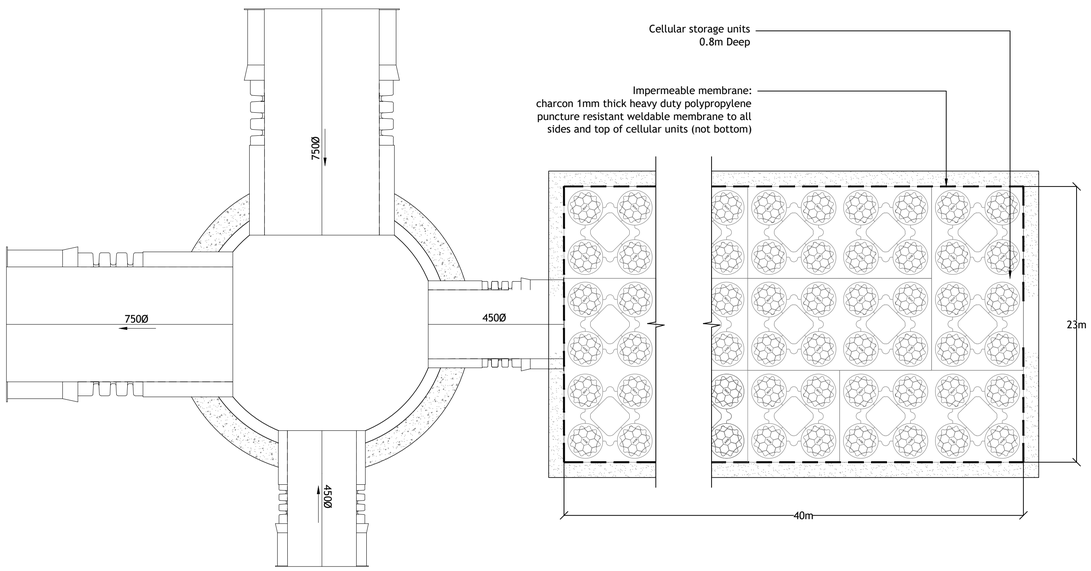

Cellular Tank Detail
Scale 1:20

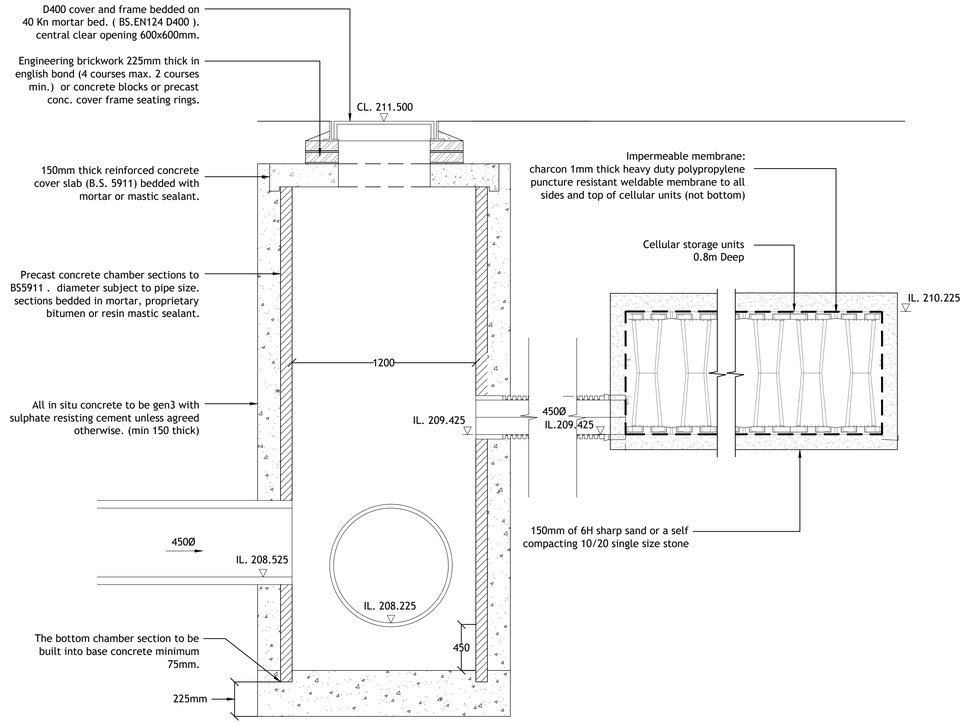

Catchpit manhole

NOTES

1. Contractors must check all dimensions on site. Only figured dimensions are to be worked from. Discrepancies must be reported to the Architect or Engineer before proceeding. © This drawing is copyright.
2. Reproduced from OS Sitemap ® by permission of Ordnance Survey on behalf of The Controller of Her Majesty's Stationery Office. © Crown copyright 2008. All rights reserved. Licence number 100007126.
3. Until technical approval has been obtained from the relevant authorities, all drawings are issued as preliminary and not for construction. Should the Contractor commence site work prior to the approval being given it is entirely at their own risk.
4. Woods Hardwick cannot accept any discrepancies in terms of coordinates or any other information deciphered from .dwg files.
5. The exact location and level of all existing sewers, drains and services are to be confirmed on site prior to the commencement of any works.

KEY

- Site boundary
- Proposed precast concrete headwall
- Proposed private surface water sewer
- PC — Proposed Private Gatic Slotdrain channel
- Proposed private cellular storage
- xx.xxx× — Finished external level
- X.XXX RET — Retaining feature by others (max. retaining as annotated)

REV	DESCRIPTION	DRN	CHD	DATE

☐ PRELIMINARY ☐ INFORMATION ☐ TENDER
☐ CONSTRUCTION ☐ AS BUILT

SCALE	AS SHOWN @ A1	DATE	JULY 2023
DRAWN	NR	CHK	MDF
DRAWING NO.	18953-UPST-5-930	REV	-
TITLE	UPTON STEEL STANTON LANE - PHASE 1		
DETAILS	CELLULAR ATTENUATION DETAILS		

Woods Hardwick
Architecture | Engineering | Planning | Surveying

BEDFORD : HEAD OFFICE
15-17 Goldington Road
Bedford MK40 3NH
T: +44 (0) 1234 268862

BIRMINGHAM
Fort Dunlop, Fort Parkway
Birmingham B24 9FE
T: +44 (0) 121 6297784

ONLINE: mail@woodshardwick.com | woodshardwick.com

PLEASE CONSIDER THE ENVIRONMENT BEFORE PRINTING THIS DRAWING