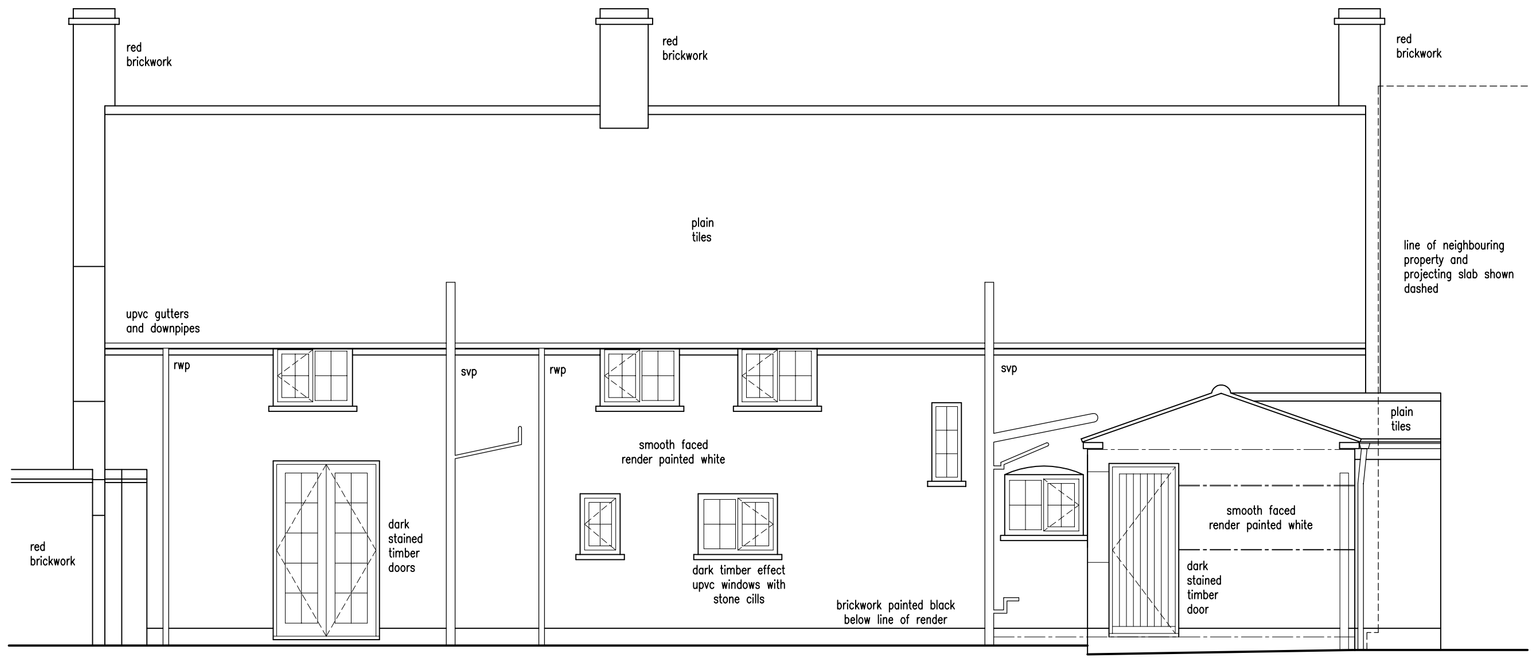

Rear Elevation
Scale 1:50

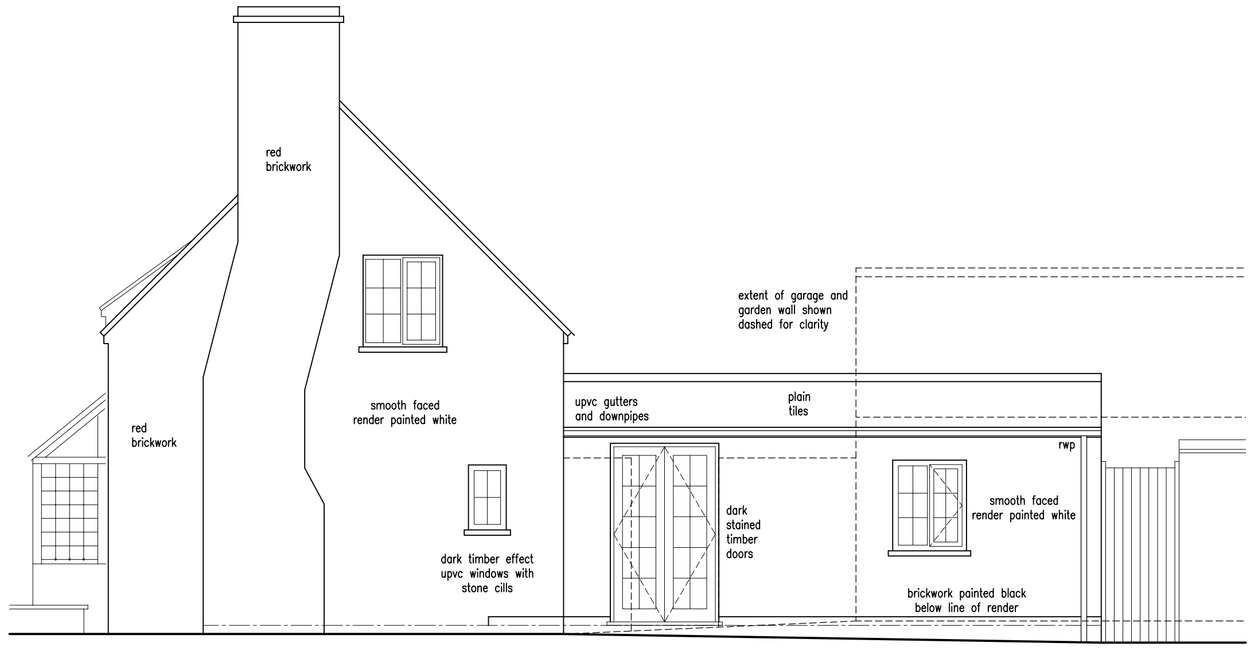

Side Elevation
Scale 1:50

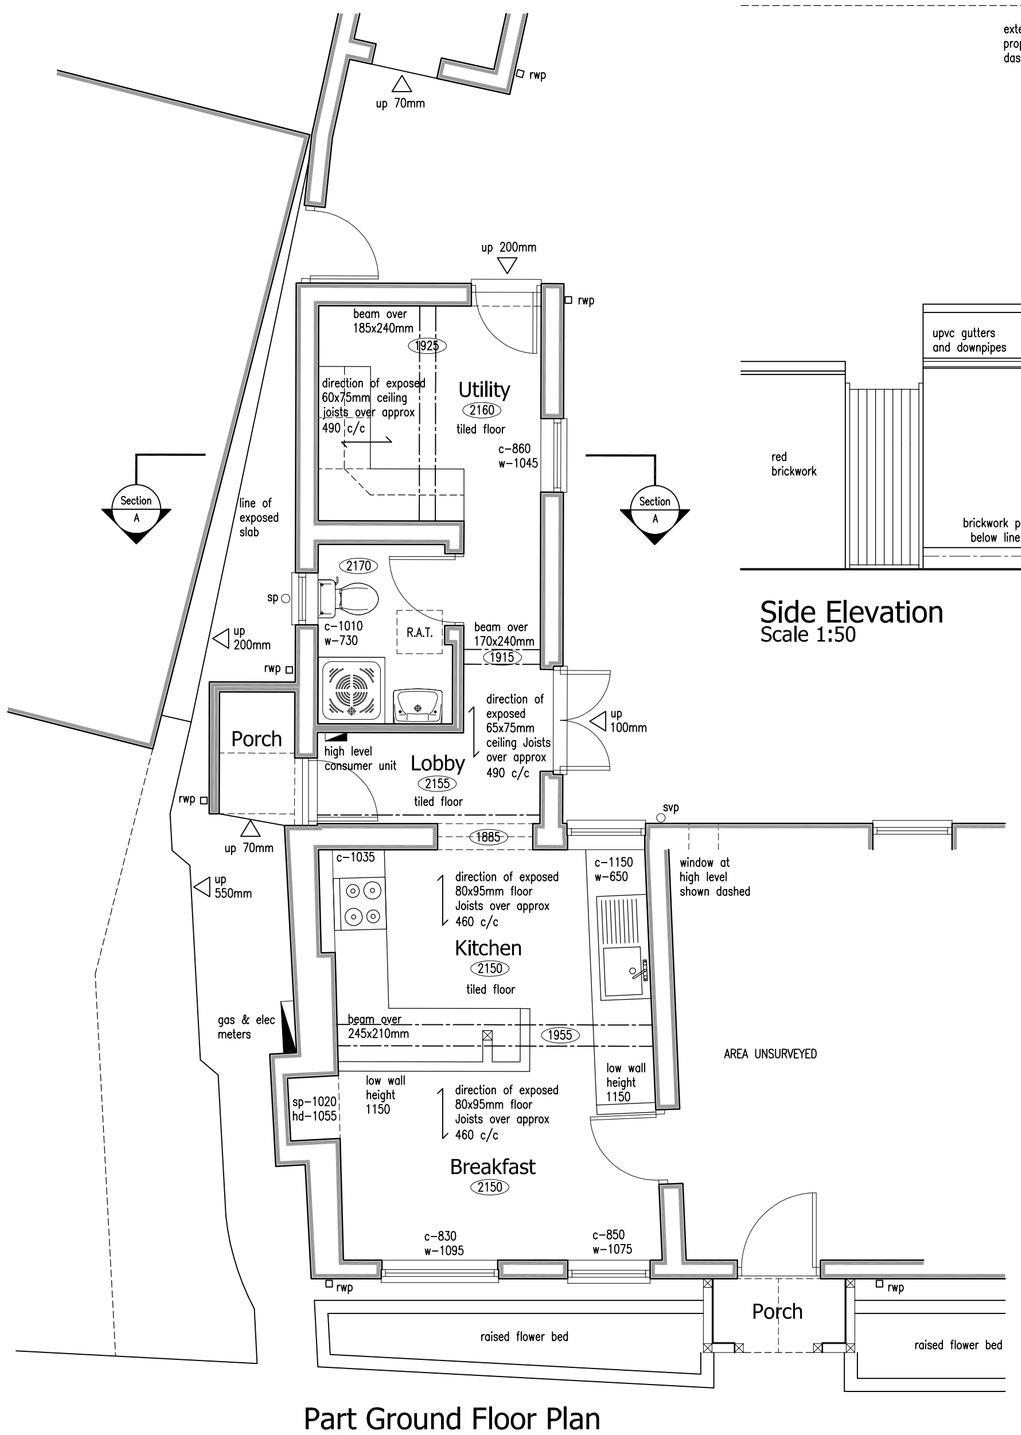

Part Ground Floor Plan
Scale 1:50

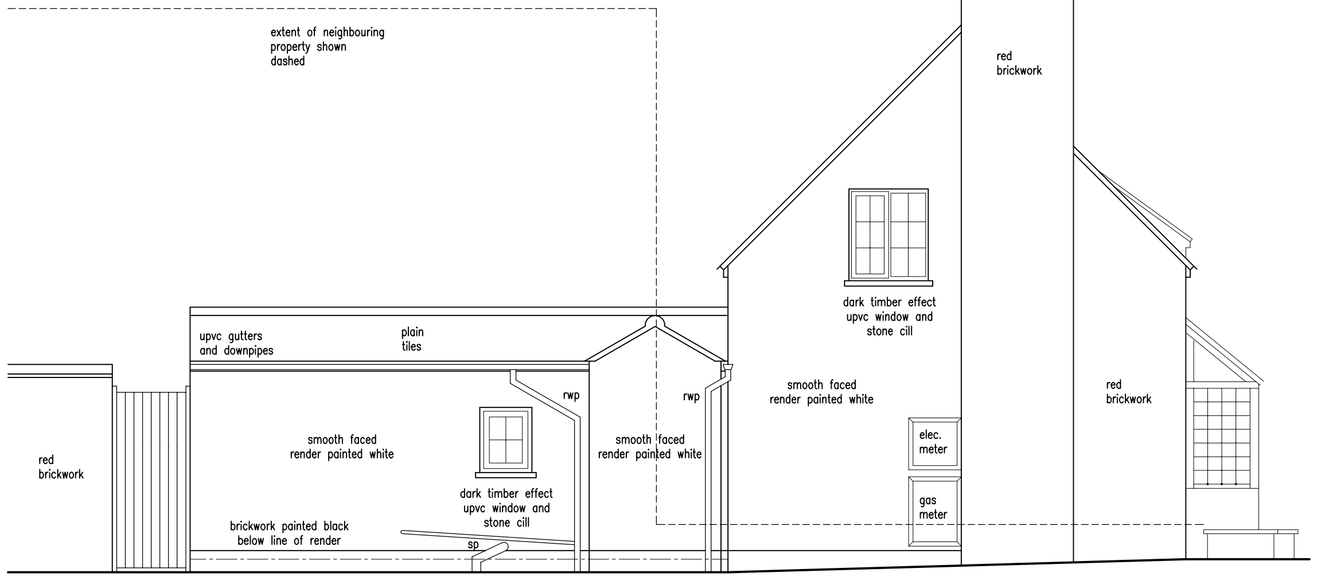

Side Elevation
Scale 1:50

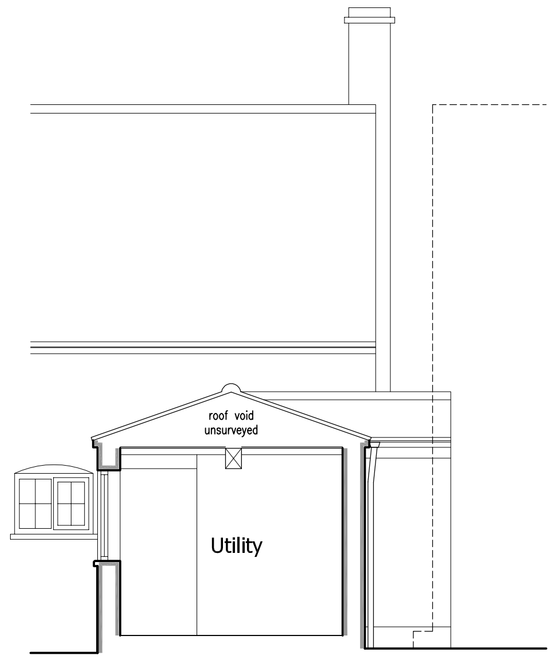

Section A-A
Scale 1:50



Part Front Elevation
Scale 1:50

North Point

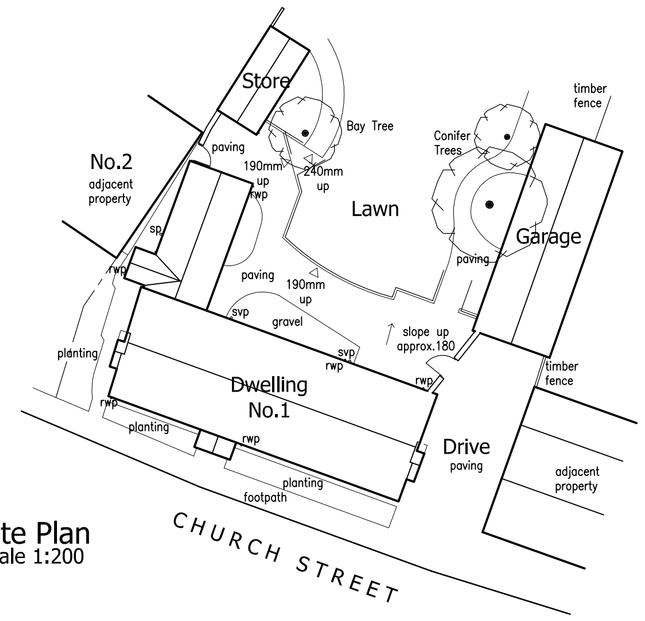

Site Plan
Scale 1:200

EXISTING DETAILS
1 CHURCH STREET, TWYCROSS, WARWICKSHIRE

Revisions :

Figured dimensions must be taken in preference to scaled dimensions and any discrepancies are to be referred to David Granger Architectural Design Limited. Contractors, subcontractors and suppliers must verify all dimensions on site before commencing any work or making any workshop drawings. All drawings are copyright of David Granger Architectural Design Limited.

DAVID GRANGER
Architectural Design Limited

Project
1 Church Street
Twycross
Nuneaton
Warwickshire

Drawing Title
Existing Details
(Sheet 1of1)

Client
Dr. R & Mrs G. Jarrett

Drawing No.
09.2517.01

Date
January 2010

Scale
As shown

Drawn by
J.S.

Checked by
S.F.

The Old Dairy, Mill St., Packington,
Ashby-de-la-Zouch, Leics. LE65 1WN
Tel: 01530 560939 Fax: 01530 560115
www.davidgrangerdesign.com
Company Reg. No. 5068912