

Existing Front Elevation

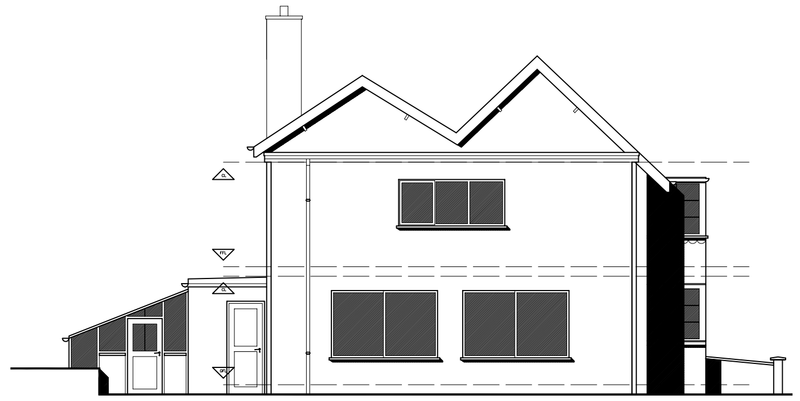

Existing Side Elevation

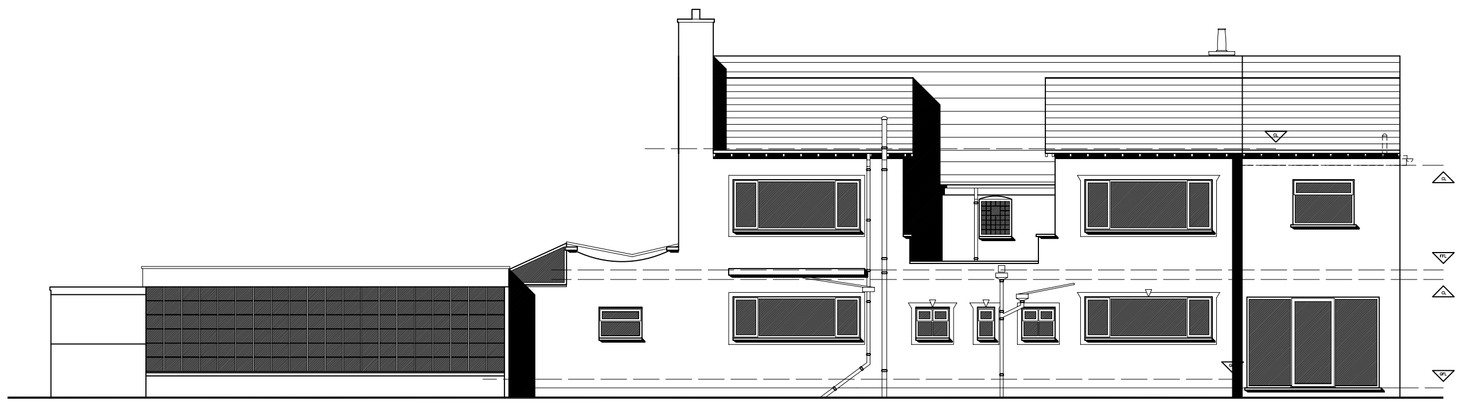

Existing Rear Elevation



Existing Side Elevation



Proposed Front Elevation

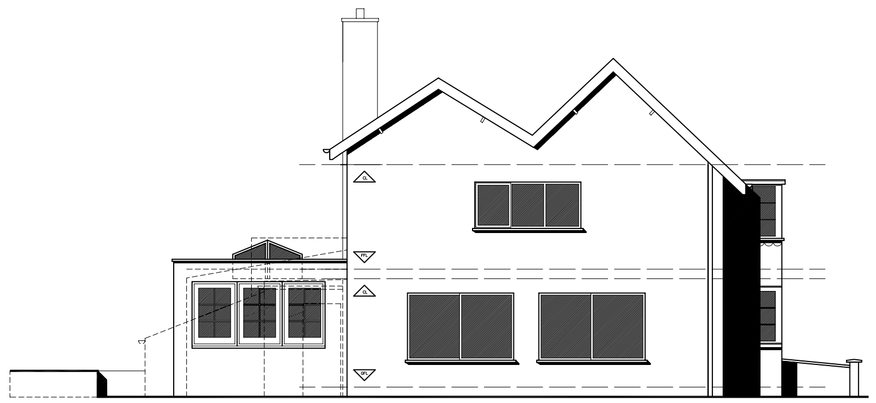

Proposed Side Elevation

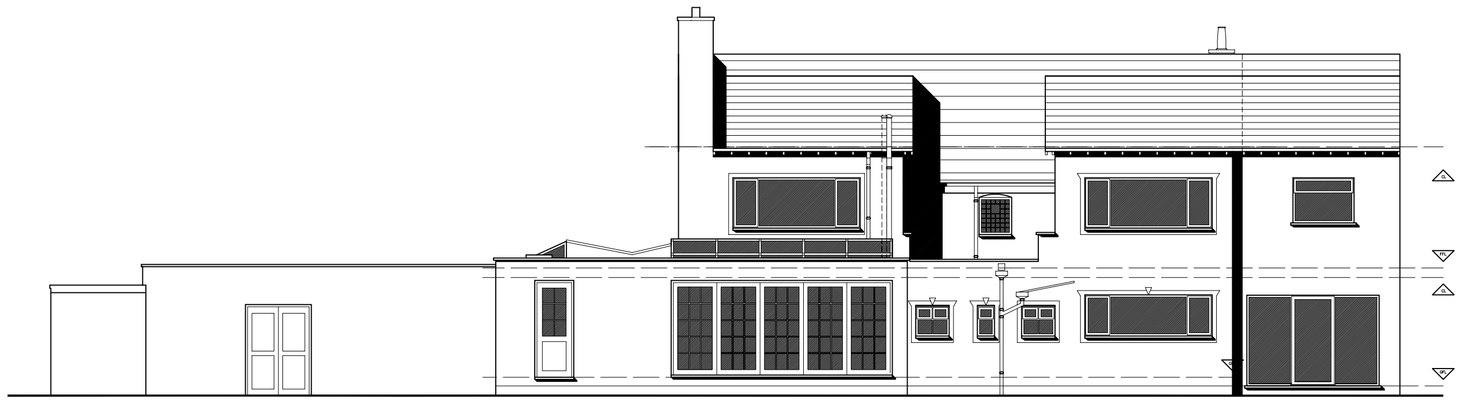

Proposed Rear Elevation



Proposed Side Elevation

AMENDMENTS

A Scale Added, front garage window and rear garage door ammended 14.10.08 AM

DRAWING TITLE	Existing & Proposed Elevations
JOB TITLE	Lindridge Wood
DRAWING NUMBER	035.02.07 A
SCALE 1 : 100 @ A1	DATE 17.09.08
DRAWN KW	CHECKED

walters architect

t: 0116 212 0119
m: 0781 265 7919
w: www.waltersarchitect.com
e: info@waltersarchitect.com

69 Town Green Street
Rothley
Leicester
LE7 7NW

Figured dimensions must be taken in preference to scaled dimensions and any discrepancies or errors are to be referred to the Architect. Contractors, sub-contractors and suppliers must verify all dimensions on site before commencing work or making any workshop drawings. Copyright Reserved ©