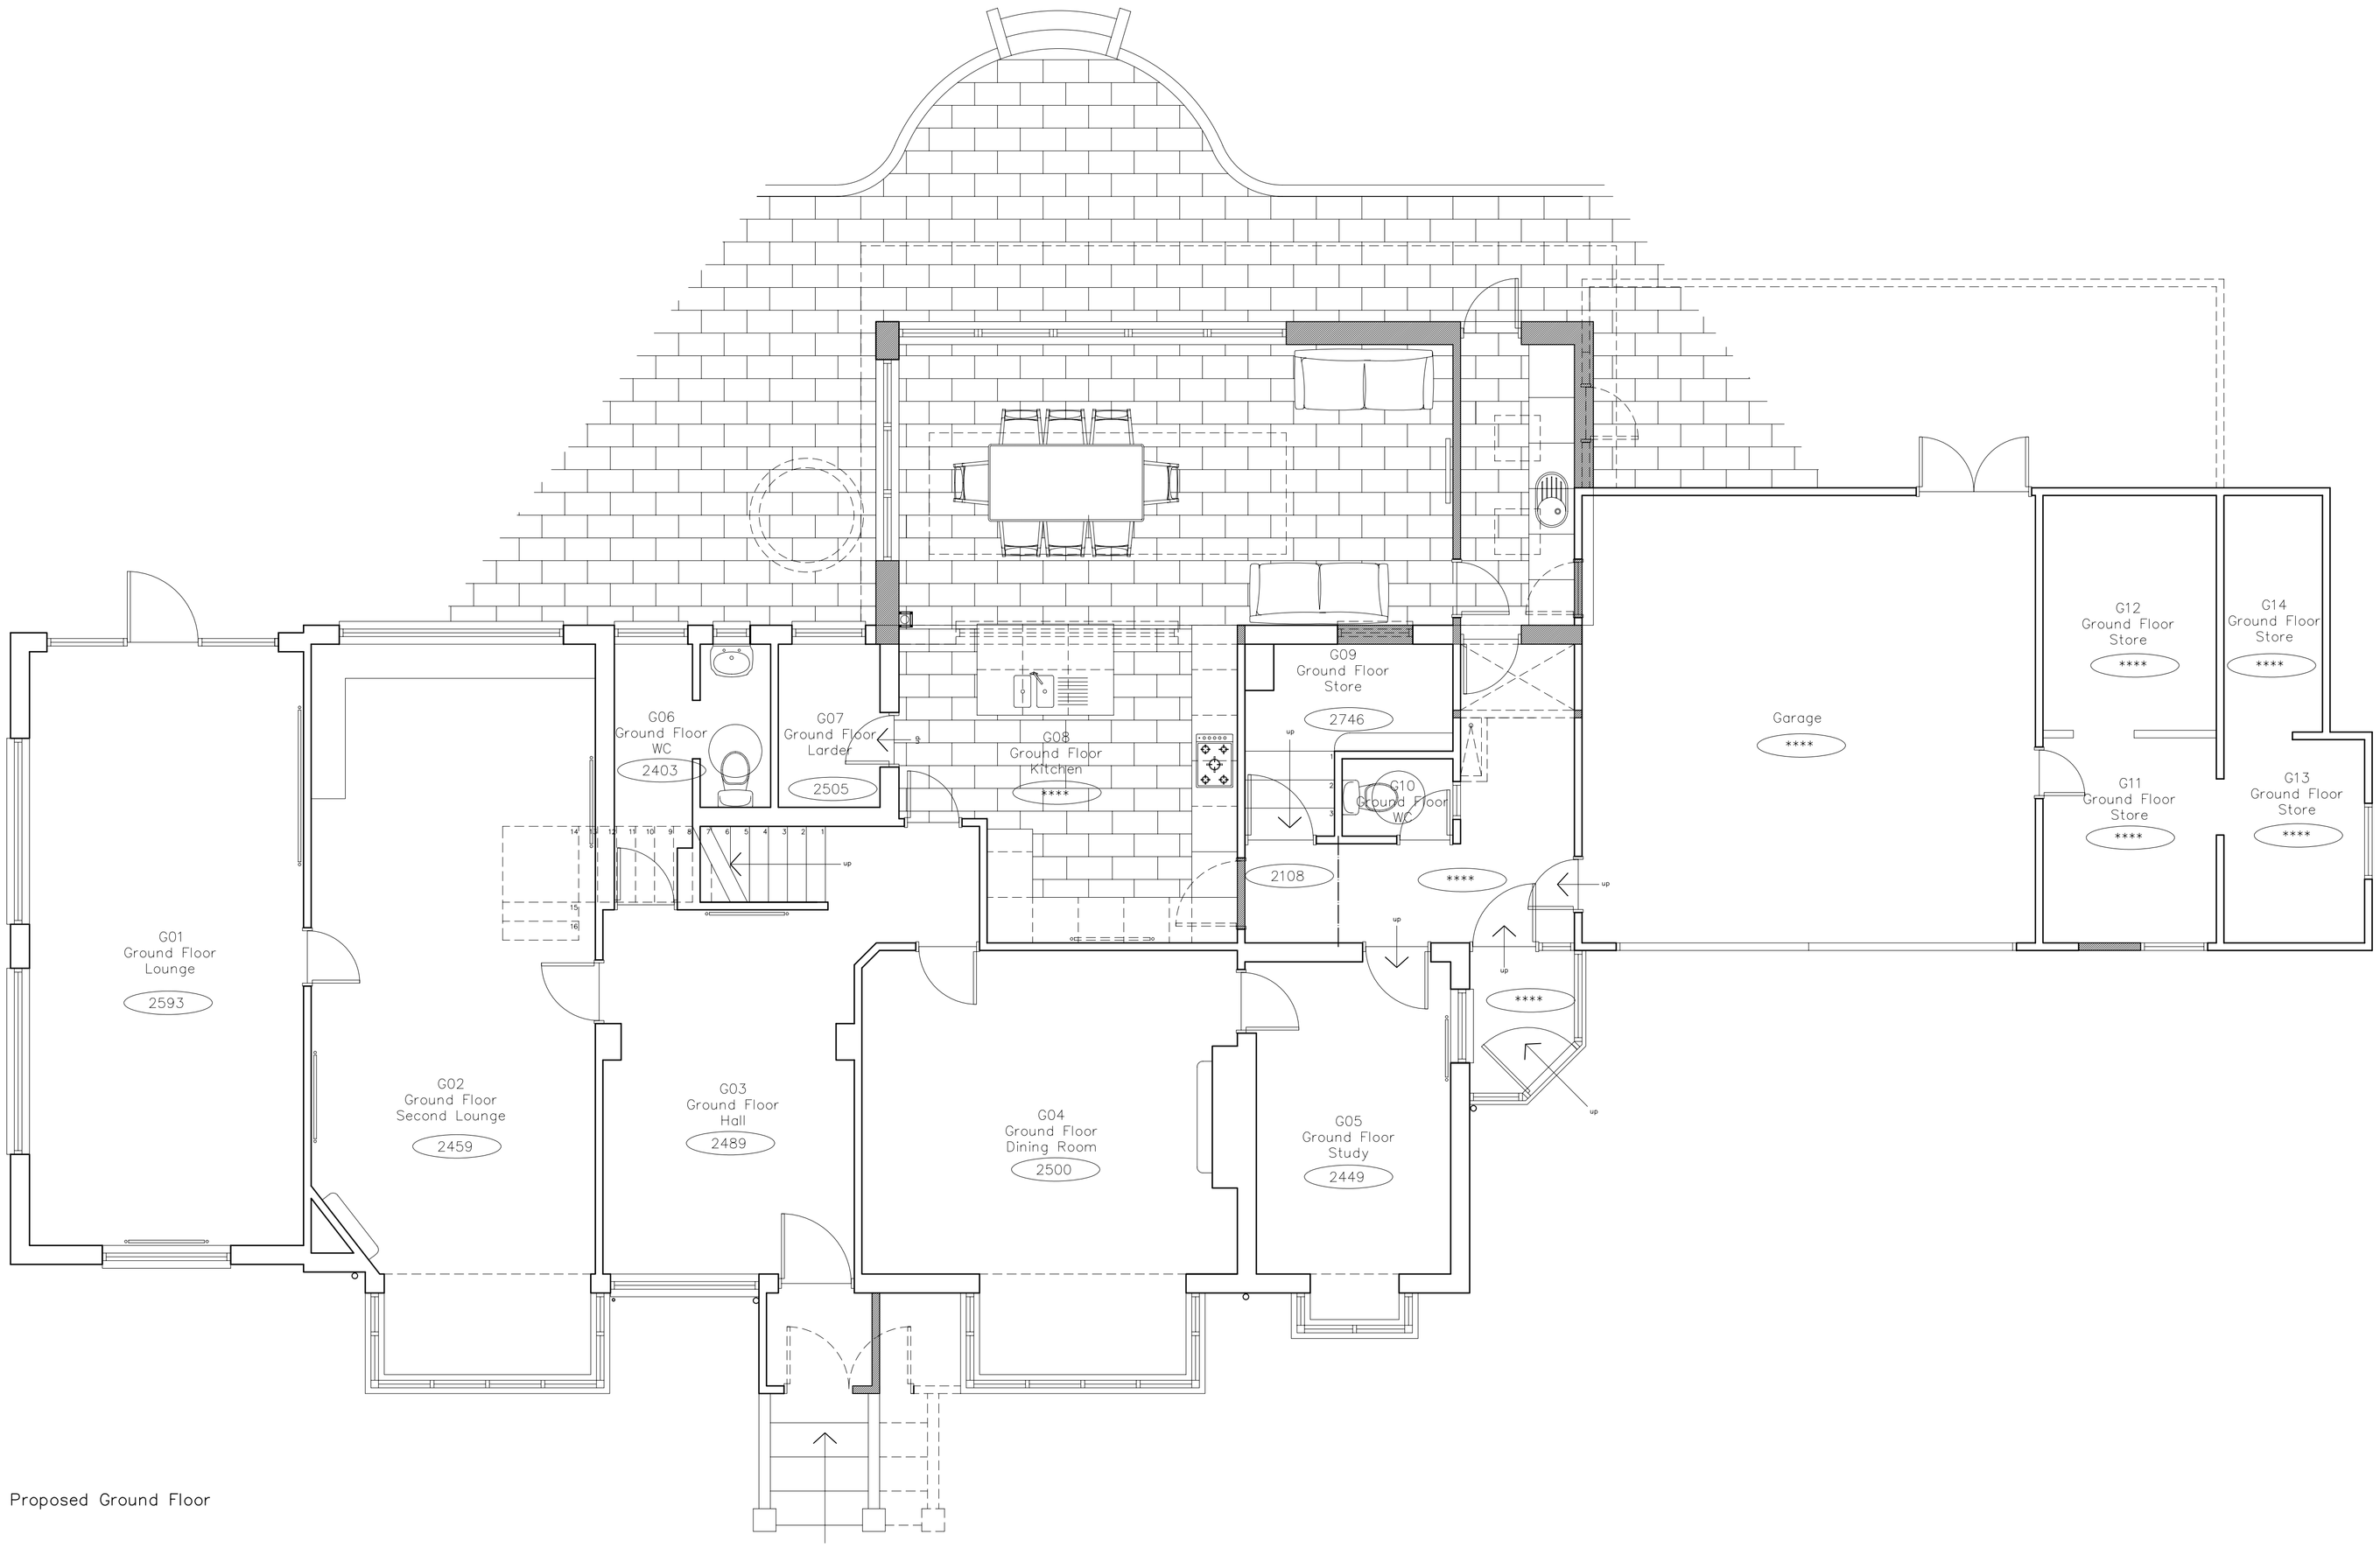

Proposed Ground Floor

AMENDMENTS

A Scale Added, front garage window and rear garage door ammended 14.10.08 AM

DRAWING TITLE	Proposed Ground Floor
JOB TITLE	Lindridge Wood
DRAWING NUMBER	035.02.05 A
SCALE 1 : 50 @ A1	DATE 17.09.08
DRAWN KW	CHECKED

walters architect

t: 0116 212 0119	69 Town Green Street
m: 0781 265 7919	Rothley
w: www.waltersarchitect.com	Leicester
e: info@waltersarchitect.com	LE7 7NW

Figured dimensions must be taken in preference to scaled dimensions and any discrepancies or errors are to be referred to the Architect. Contractors, sub-contractors and suppliers must verify all dimensions on site before commencing work or making any workshop drawings. Copyright Reserved ©