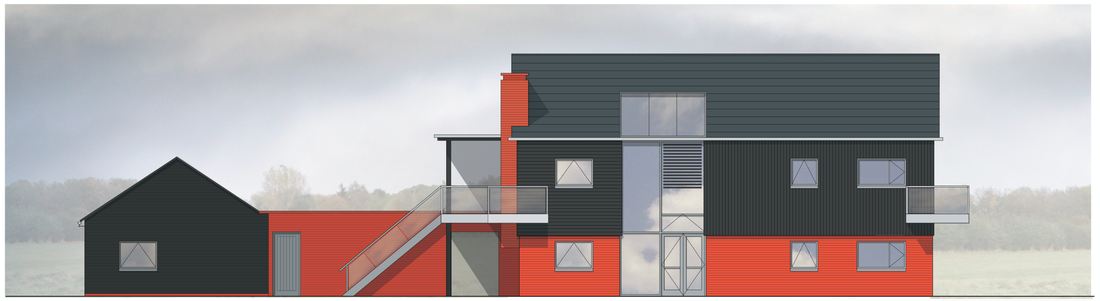

south east elevation

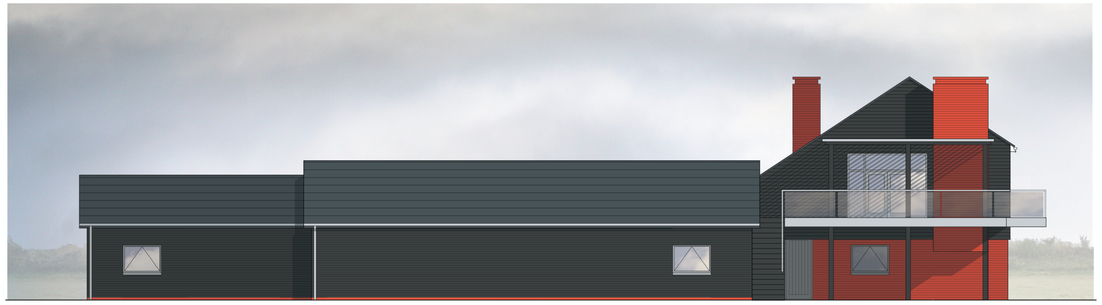

south west elevation





north east elevation

Notes



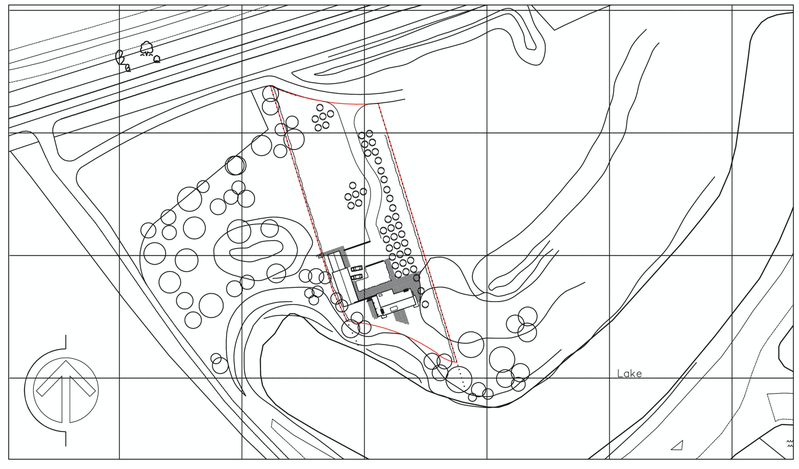

site plan - scale 1:1250

©2007 metz
Do not scale - All dimensions to be checked on site

Revisions
REV A. Scheme amended for planning discussion. House footprint reduced. RC/JMM 01.07.08
REV B. After discussion with planners. Workshop / office elevations updated to show timber cladding. JMM 01.10.08
REV C. Elevations updated after planning query. JMM 14.11.08

metz
architects & masterplanners : Jubilee 2, Phoenix Yard, Upper Brown Street, Leicester, UK, LE1 5TE. Tel +44 (0) 116 254 2999 Fax +44 (0) 116 254 6999 e-mail: mail@metz.uk.com

Client: Roy and Sue Marlow
Globe Fisheries
Project: Proposed Dwelling House
Drawing Title: Proposed Elevations and Site Plan
Coloured in elevations - artist impression

Drawn	MJH/JMM
Date	12.09.07
Checked	
Scale	1:100 & 1:1250@A1
JOB No.	07649
Drg No.	PL.07 C