This drawing, the works and concepts depicted are the copyright and may not be reproduced or made use of, either directly or indirectly without express written consent of the owner.

Do not scale off this drawing

All heights, levels, sizes and dimensions to be checked on site before any work is put to hand

©



NORTH/SIDE ELEVATION

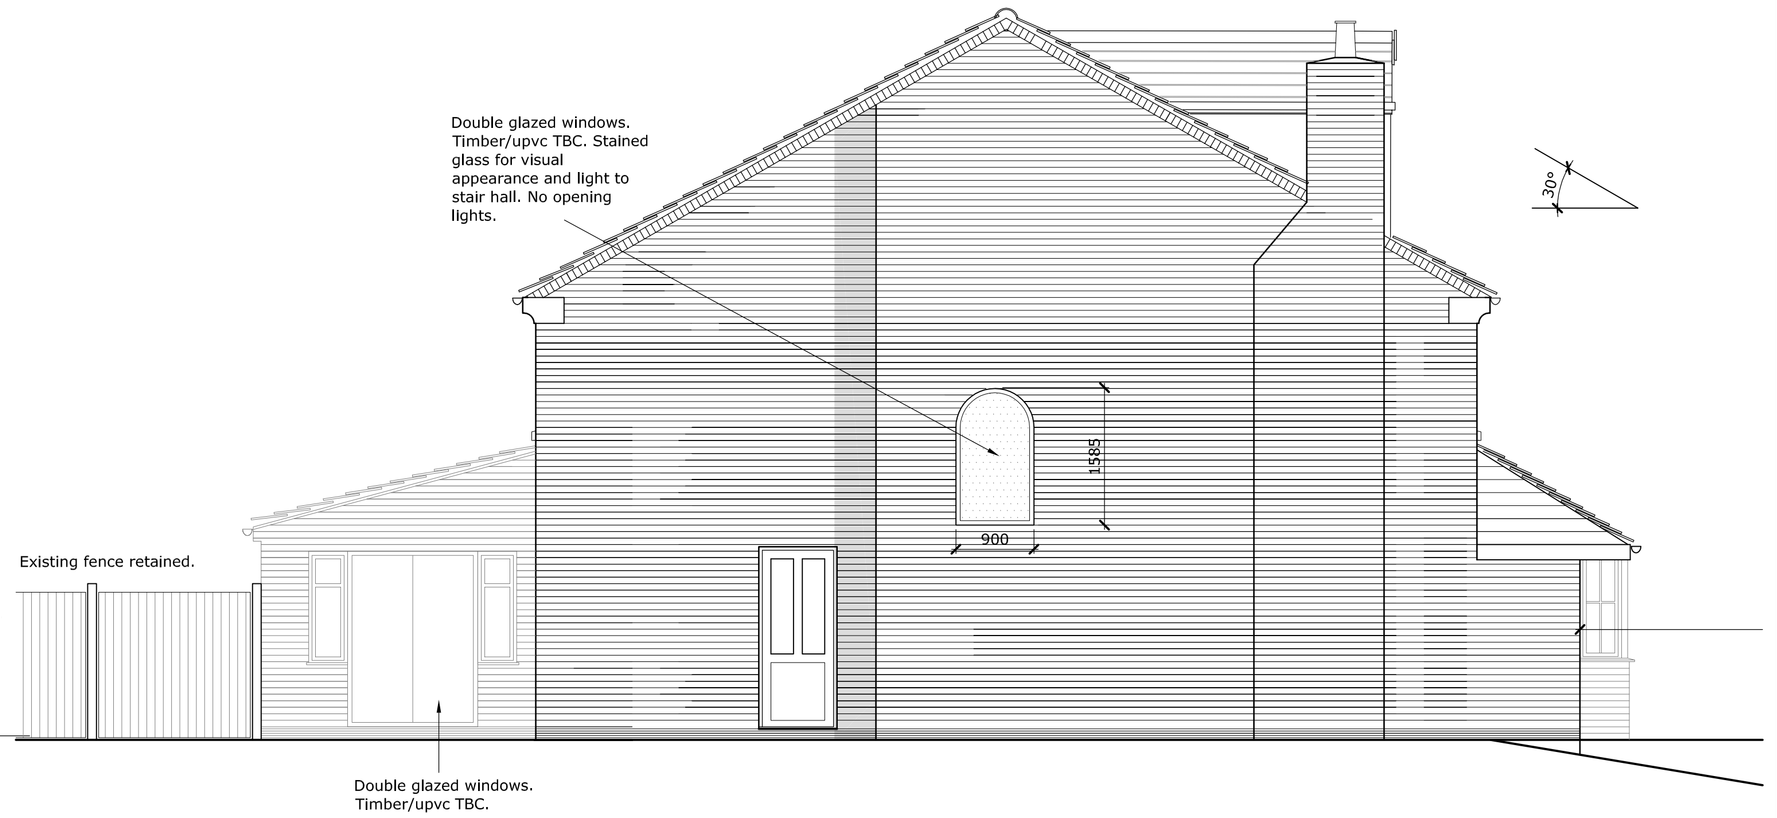

WEST/SIDE ELEVATION

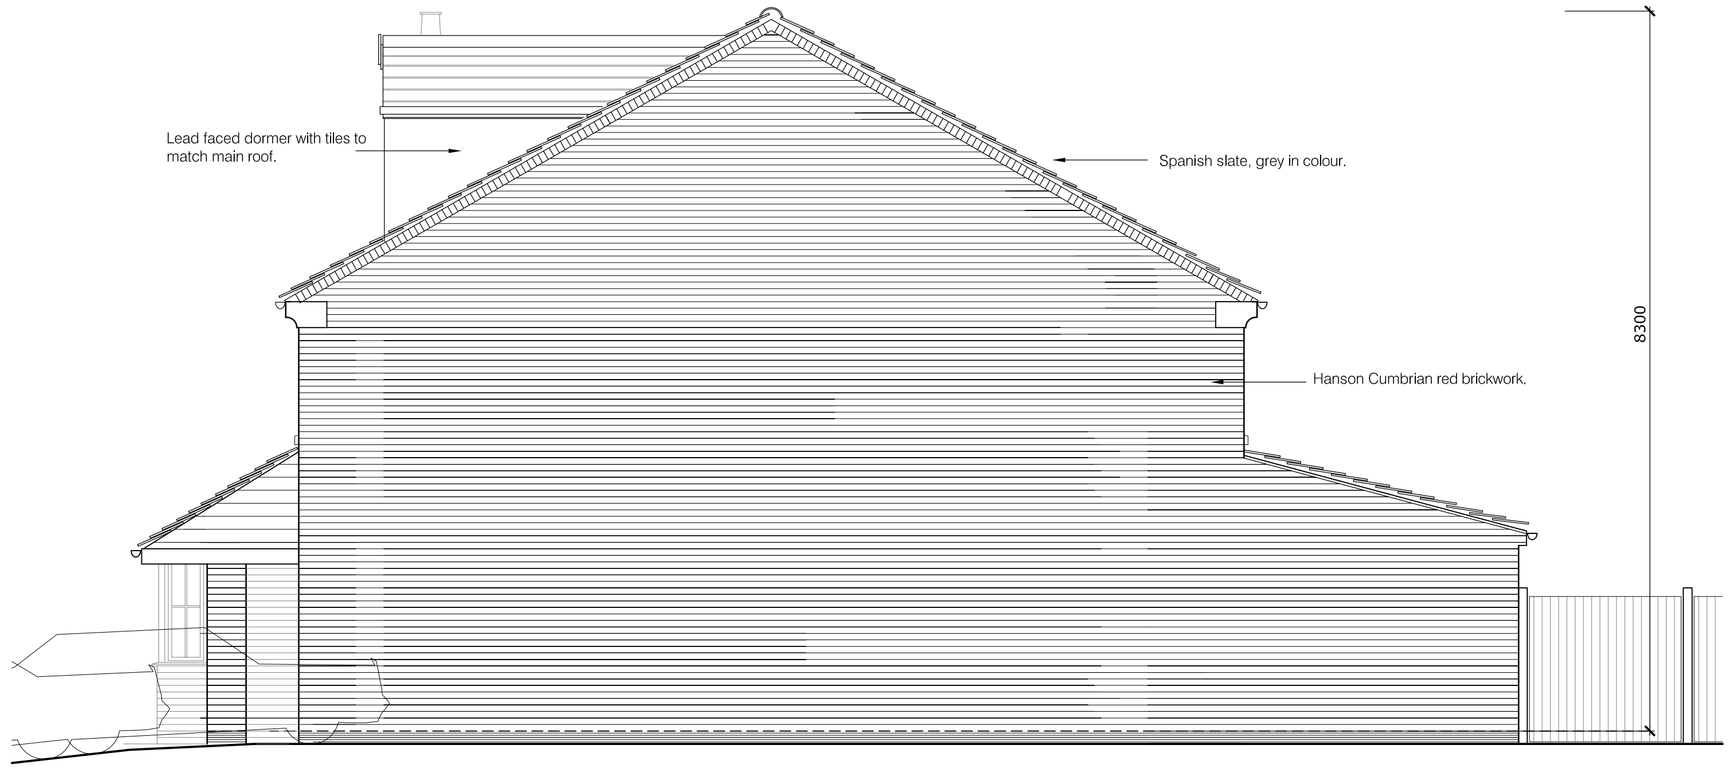

EAST/SIDE ELEVATION

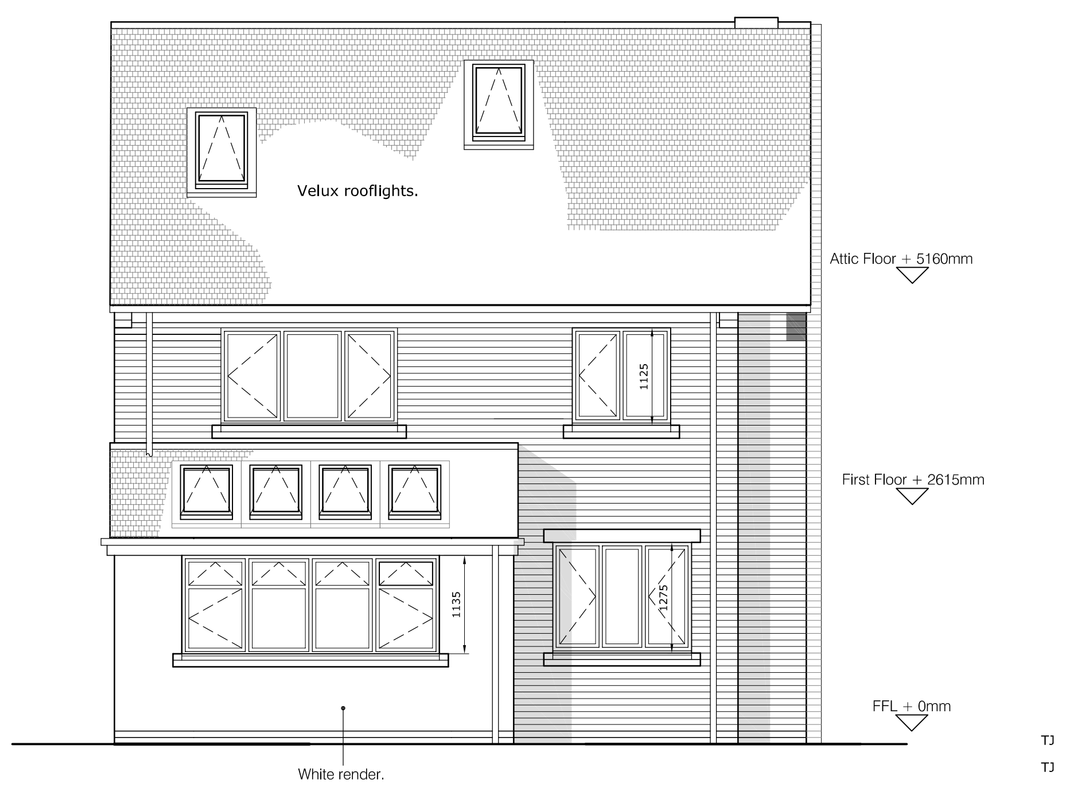

SOUTH/SIDE ELEVATION

TJ

TJ

Revisions

Rev A 19.01.21 - Sunpipes omitted and replaced with velux.

Rev B 27.03.21 - Width of house revised.

Rev C 20.04.21 - Brick and slate materials shown.

Halford Jones

architectural design

residential commercial industrial

3d visuals

www.halfordjones.co.uk

e : info@halfordjones.co.uk

t : 0116 2832578

m : 07530056088

Project :

Mr Bill West

258 Main Street, Stanton Under Bardon,

Markfield, LE67 9TR.

Drawing :

Proposed Elevations

Drawing status:	CONSTRUCTION
Cad reference:	5023 P001
Drawn:	
Team:	
Date:	18.07.2011
Scale:	1:50 @ A1

Project no:	Dwg no:	Rev:
5023	B002	C