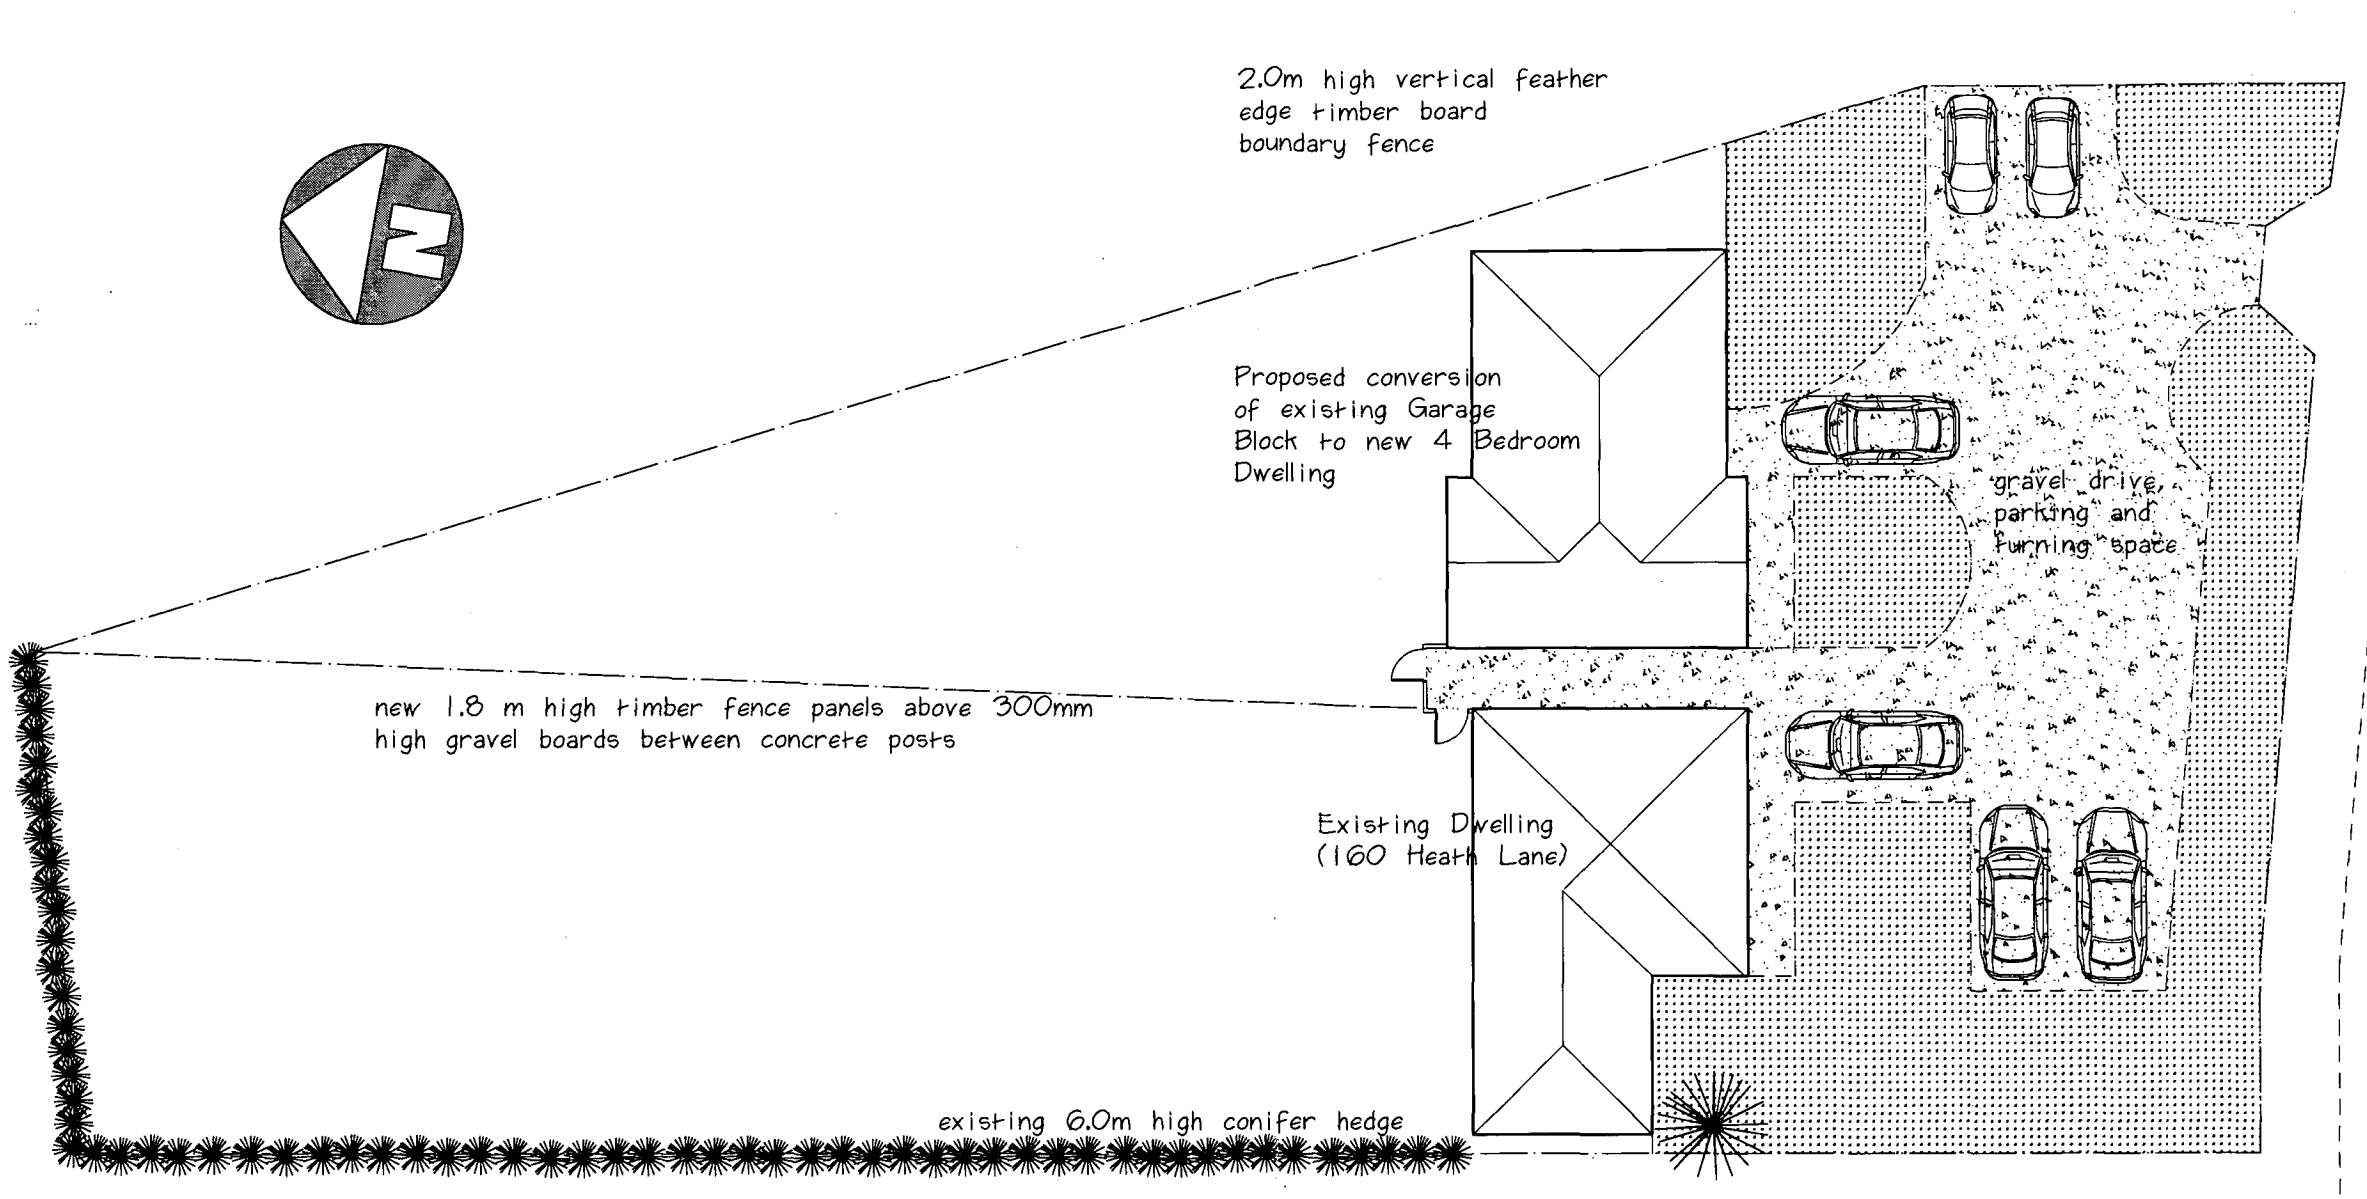

DEVELOPMENT SERVICES

23 FEB 2009

RECEIVED

Philip Baumber Architectural Technician
50, Radmore Road, HINCKLEY, Leics. LE10 0RQ
tel. 01455 612790; fax. 01455 459382; e.mail. philip.baumer@ntlworld.com

Project:
Proposed Conversiopn of Existing Garage to new Dwelling at 160, Heath Lane, Earl Shilton Leicestershire, LE9 7PD
for Mr. P. Knowles

Scale: 1:200 @ A3

Date: February 2009

Job No. 888

Drg.Title
Proposed Site Plan

Drg. No. 03 **Rev.** A