EXISTING SHOP FRONT ELEVATION

**NOTE**: A fuse spur needs to be provided for each sign and must be installed in close proximity to each sign.

Window Manifestation Design

Window manifestations to be applied to all visible glazed panels on internal surfaces. Frosted circle design. positioned at 1500mm and 850mm from ground level to meet the Partially Sighted Regulations & Standards

NOTES: All EXISTING signage and window graphics to be removed if applicable.

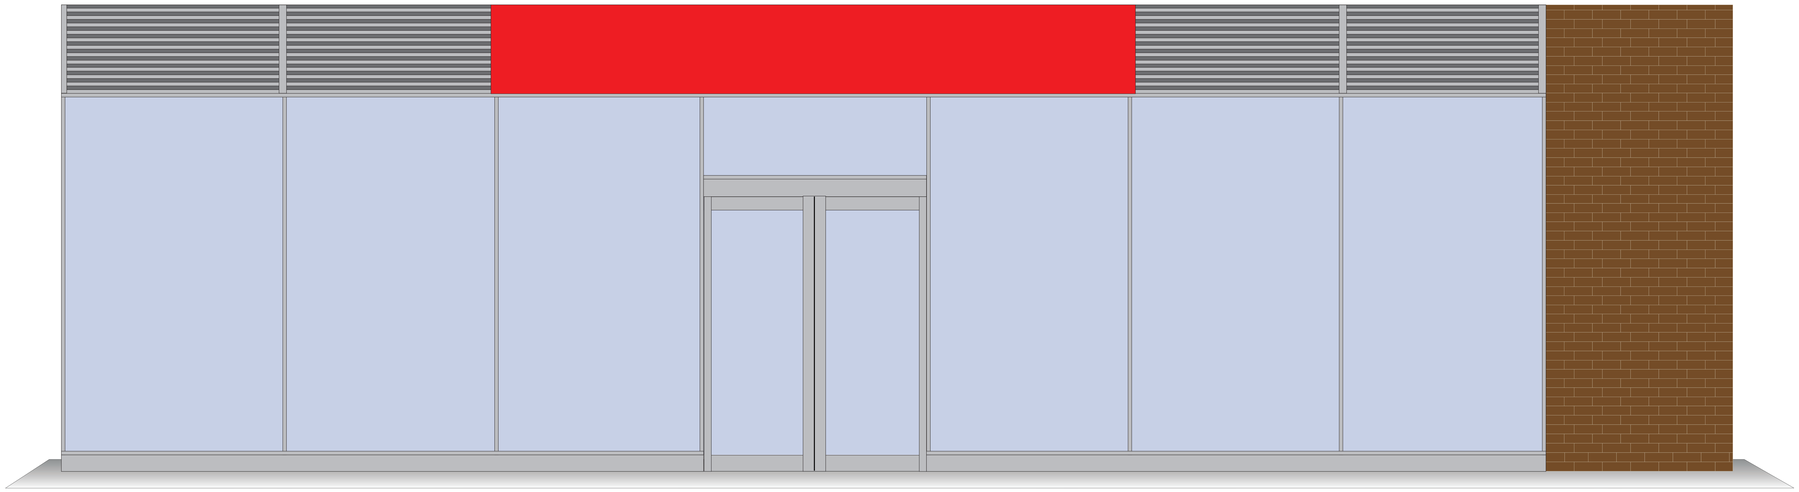

EXISTING SHOP FRONT AND SIGNAGE

NOTES: Existing shop front to be cleaned down with sugar soap and general condition reported to Operations H.O.

**SECTION THROUGH SIGN**

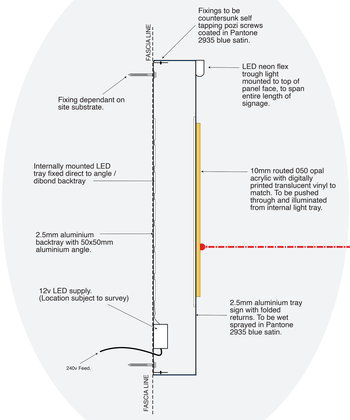


**FULL ILLUMINATION**

New 2.5mm aluminium folded panels with welded and finished corners, coated in Pantone 2935 blue (matt).

Face to be fret cut and have 10mm 050 opal machine cut pushed through letters with Pantone Yellow C vinyl face.

Internally illuminated with LED mounted panel to backtray.

LED Neon Flex trough light mounted to top of panel face, to span entire length of signage.

110mm

Box size 700mm x 100mm deep

5250mm

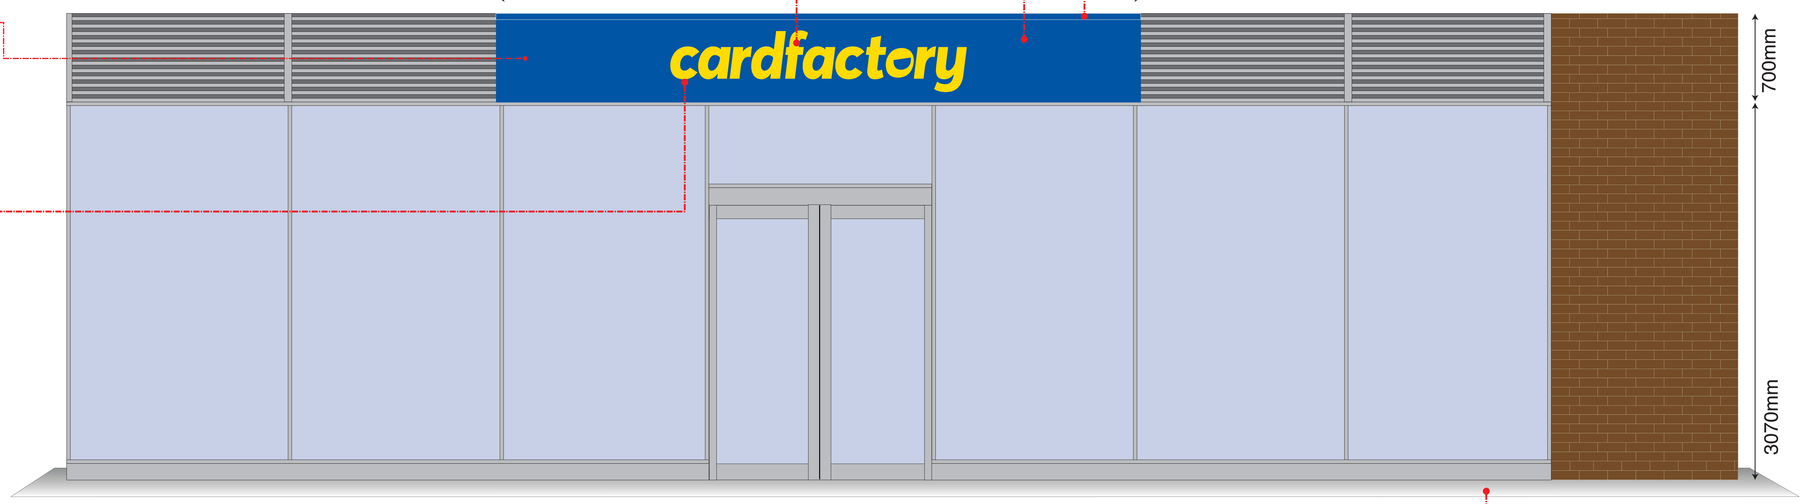


250MM 'C' Height

card

| MATERIALS / FINISHES |
|---|
| Aluminium back tray powdercoated in Pantone 2935C Blue (matt)<br>10mm routed 050 opal acrylic wth digitally printed translucent vinyl to match, letters to be pushed through. Face of letters to be Pantone Yellow 3. |
| ILLUMINATION - **FULL ILLUMINATION** |
| LED Neon Flex trough light mounted to top of panel face, to span the entire length of signage.<br>Internally mounted LED tray fixed direct to angle / dibond backtray. |

SCALE

Due to the method of reproduction these plans may not be exact when using a calibrated scale rule, as a guide use the indicated bar which was shown on the original drawing at 1000mm

SCALE 1:50 — 1000mm

EXISTING SHOP FRONT AND PROPOSED NEW SIGNAGE

Existing pavement line

The original of this drawing is copyright and contains confidential information. It is the property of Sportswift Ltd. Trading as Card Factory, without whose permission may not be copied, shown or handed to a third party or otherwise used, and is to be returned promptly upon request Card Factory

| REVISIONS | DATED |
|---|---|
| | |

cardfactory

| | |
|---|---|
| TITLE | Proposed Plan |
| ADDRESS | **Unit 225**<br>**The Chimes Shopping Centre**<br>**High Street**<br>**Uxbridge**<br>**UB8 1GB** |
| APPLICANT | Sportswift LTD - T/A Card Factory |
| WORKS DESCRIPTION | New 2.5mm aluminium folded panels with welded and finished corners, coated in Pantone 2935 blue (matt).<br>Face to be fret cut and have 10mm 050 opal machine cut pushed through letters with Pantone Yellow C vinyl face.<br>Internally illuminated with LED mounted panel to backtray.<br>LED Neon Flex trough light mounted to top of panel face, to span entire length of signage.<br>Existing shopfront to be cleaned down. |
| DRAWING NUMBER | 16122025 |
| SCALE 1:50 @ A3 | Version 1 |
| SIGNED: J.C.PAYNE | DATED: 16/12/2025 |

We hereby certify that this plan is a true copy of the plan referred to in connection with the application for building warrant planning consent and approval


| CONTACT | Jonathan Payne |
|---|---|
| E-mail: | jonathan.payne@cardfactory.eu.com |
| Direct Line: | 01924 877846 |
| Mobile: | 07714 768 422 |

Card Factory, Century House, Brunel Road, Wakefield 41 Industrial Estate, Wakefield. WF2 0XG