DCPLAN

The copyright of this drawing is vested in the Architect and it must not be copied or reproduced without his written consent.
Figured dimensions only to be taken from the drawing. All contractors must visit the site and be responsible for taking and checking dimensions relative to the works shown on this drawing.

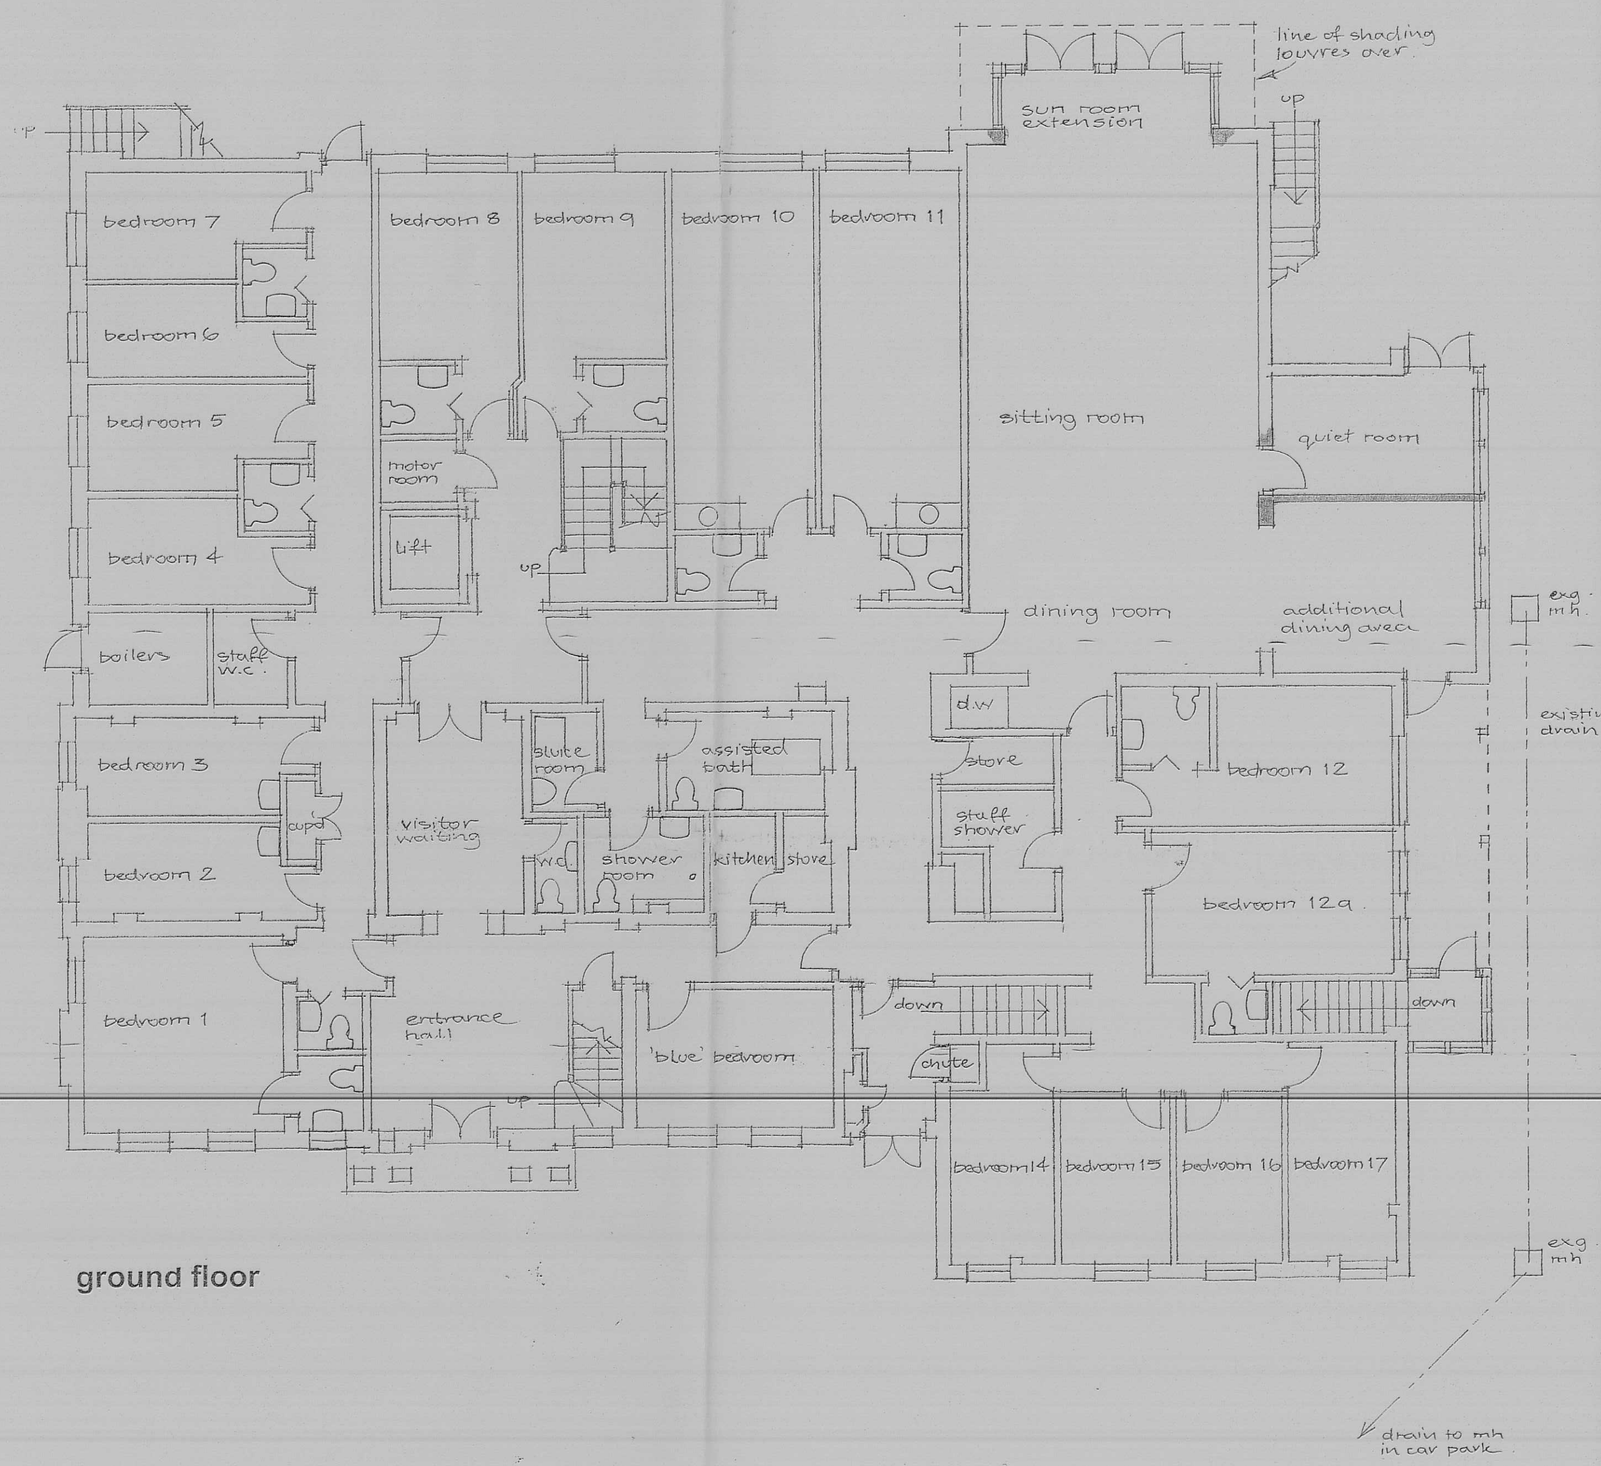

ground floor

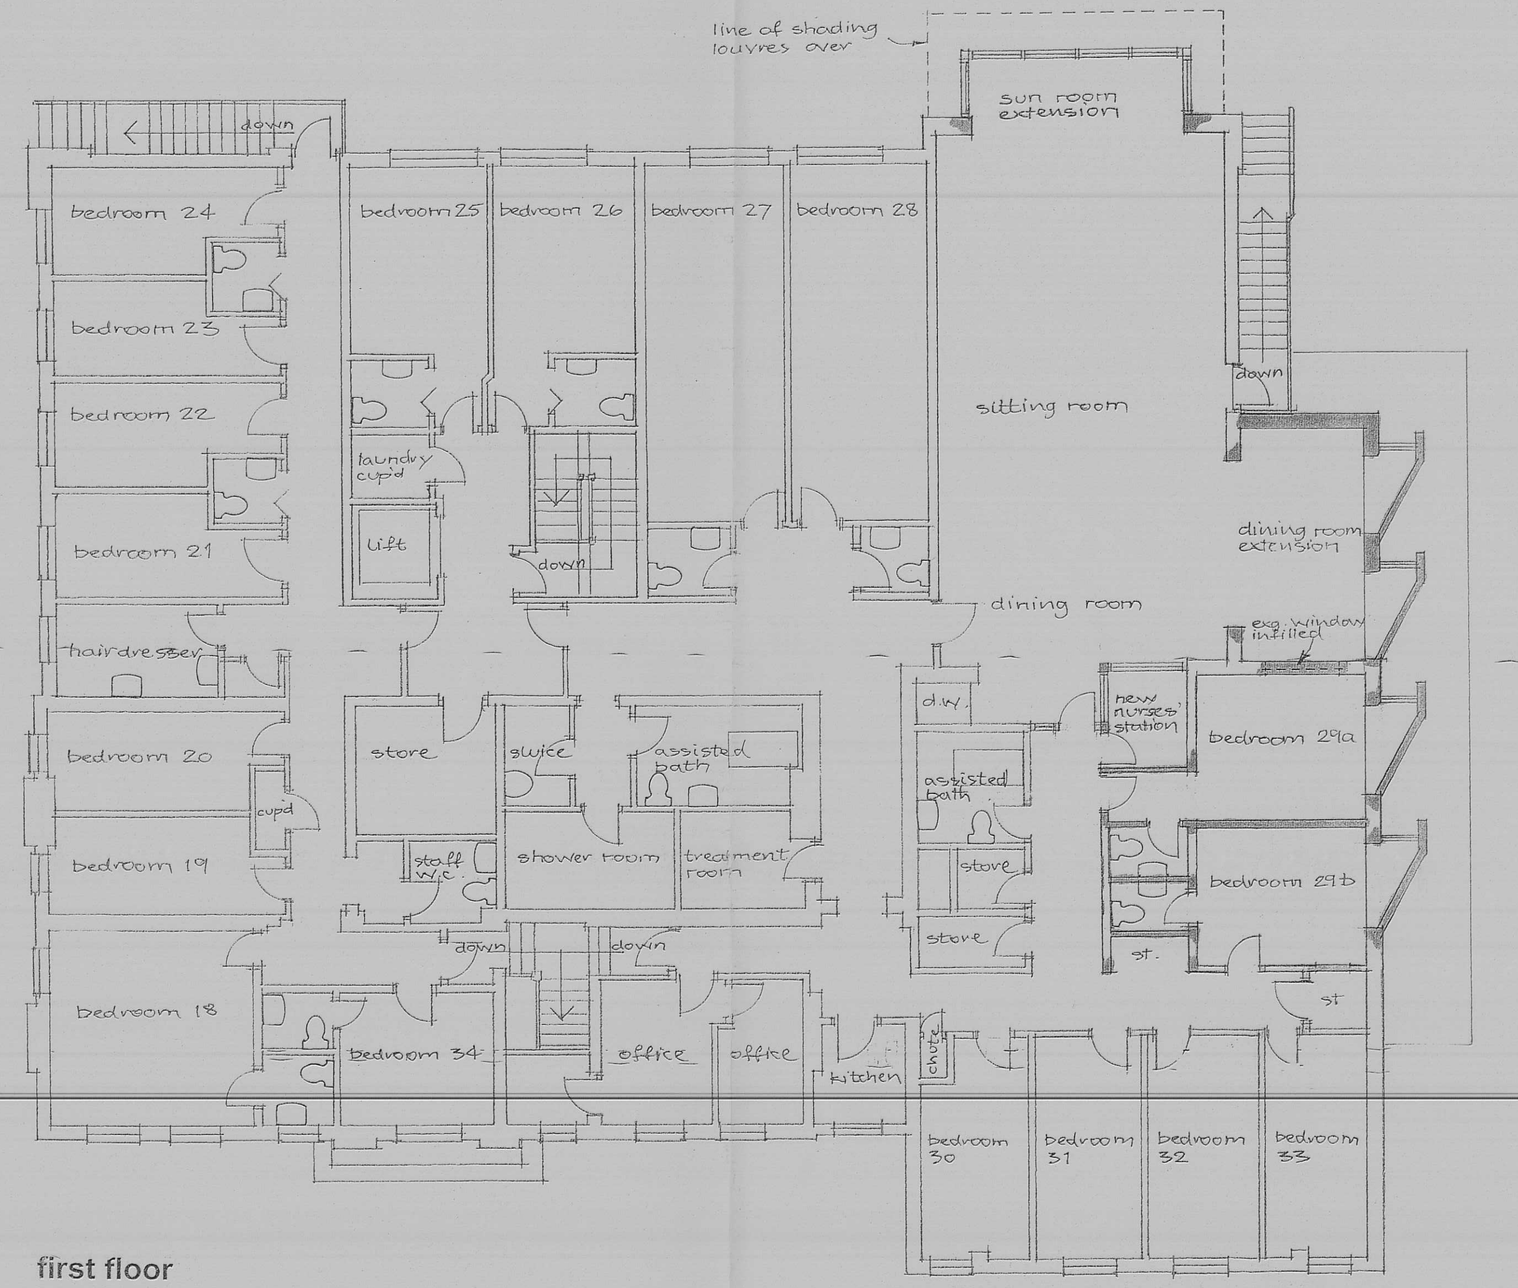

first floor

BOSWORTH COURT NURSING HOME, STATION ROAD,
MARKET BOSWORTH

PROPOSED FLOOR PLANS

2931 – 022 scale 1:100 May 2011

RUSH DAVIS
CHARTERED ARCHITECTS
280 Pershore Road South, Kings Norton, Birmingham B30 3EU
Tel: 0121 459 2316 Fax: 0121 459 2678

PRIZMA