DCPLAN

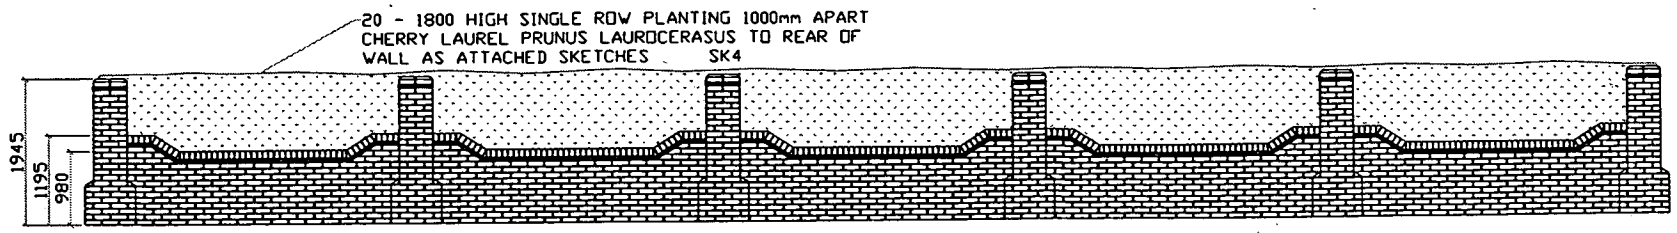

SECTION "A - A"

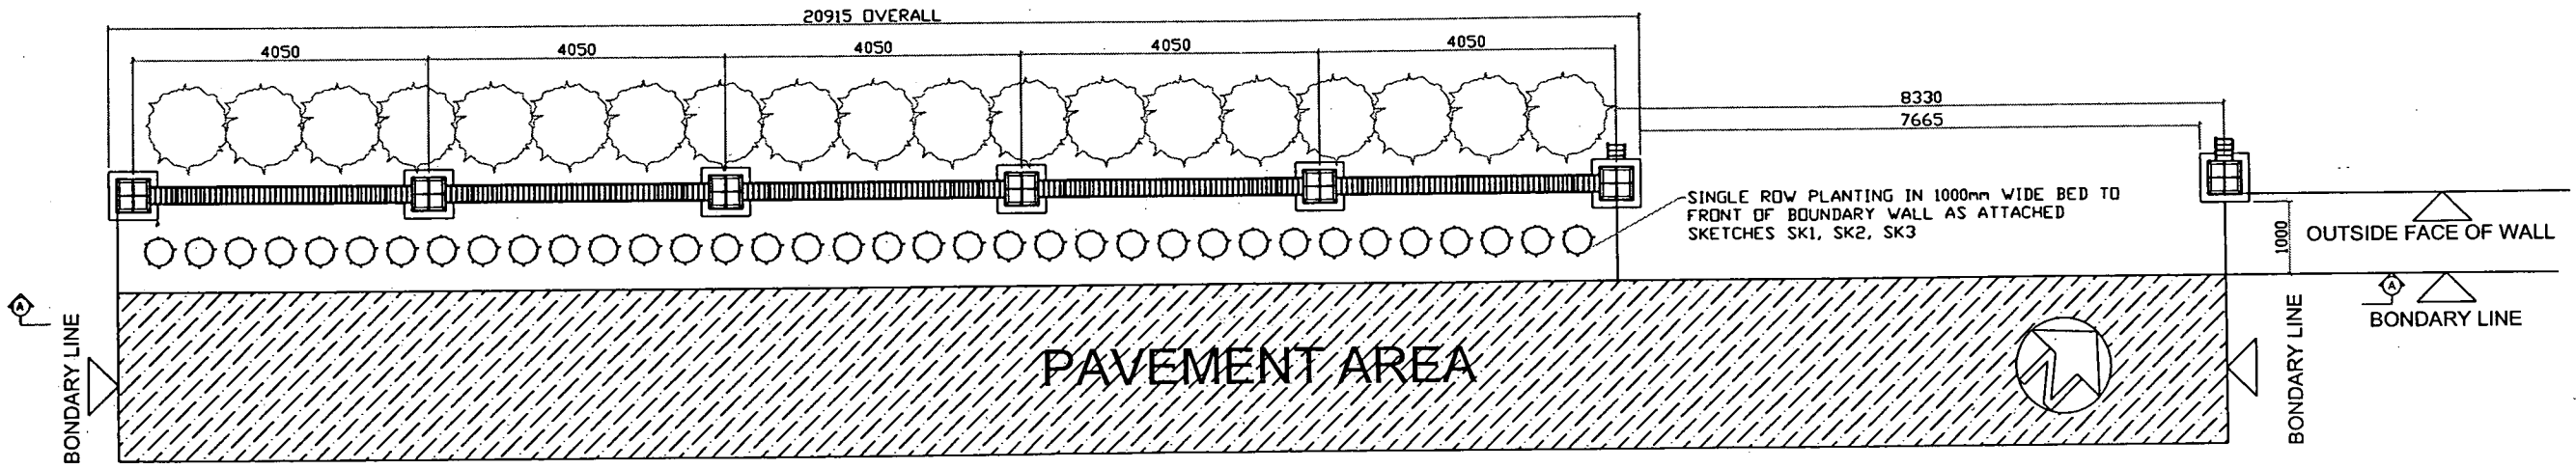

SOFT LANDSCAPE PROPOSALS TO SOUTH EASTERN BOUNDARY

18 THORNTON LANE, MARKFIELD, LEICESTER LE67 9RP
APPLICATION No 1100086/FUL. DECISION DATE 08/04/2011

PROPOSED WALL TO FRONT OF

18 THORNTON LANE
LEICESTERSHIRE
LE67 9RP

SCALE 1:50@A1

DRAWING No LE679RP-6