DCPLAN

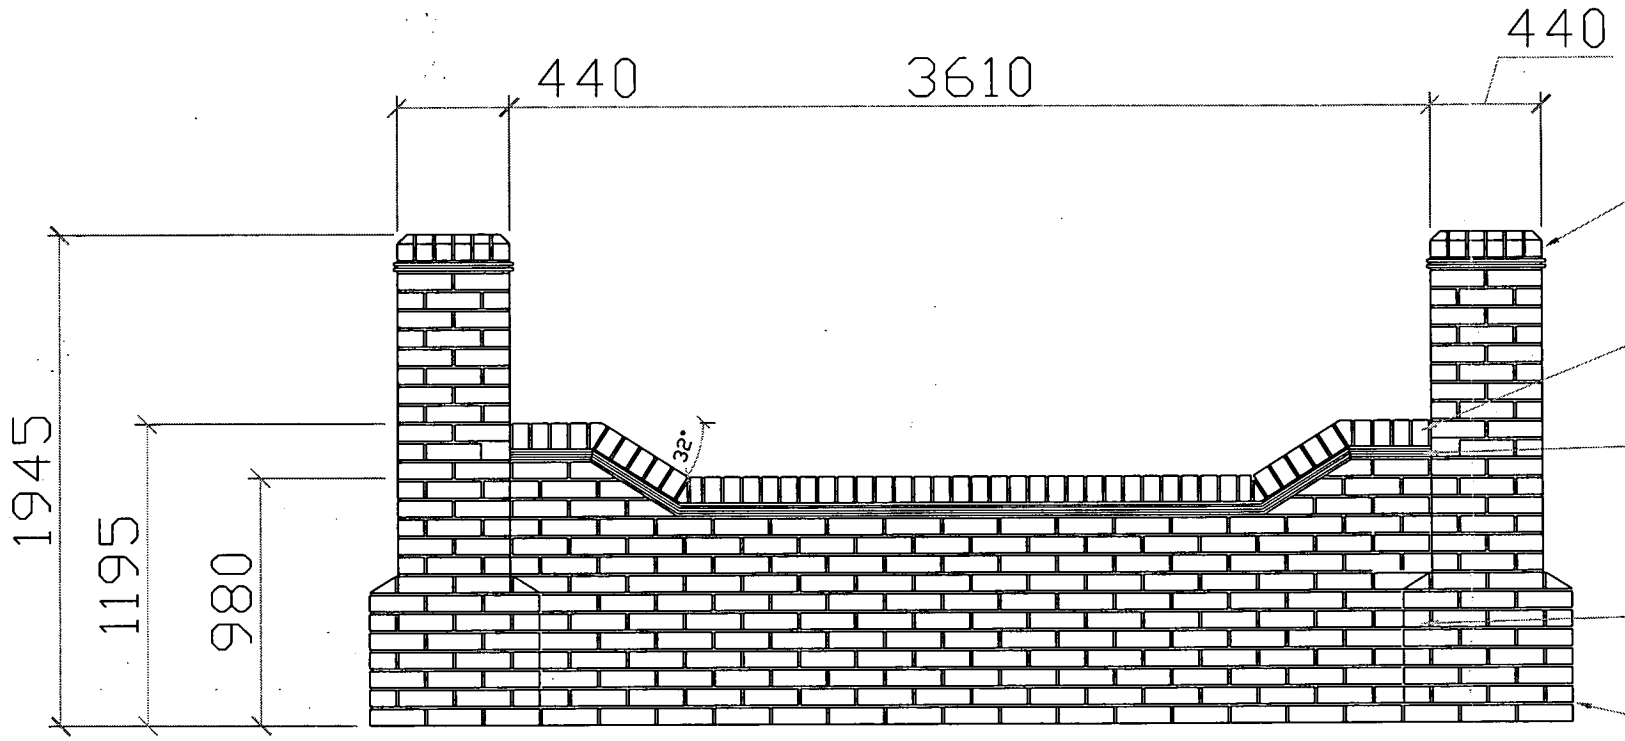

65mm Baggeridge Smooth Blue Bullnose as sample

65mm Baggeridge Smooth Blue Bullnose as sample

2 Courses Red Creasing Tiles as sample

65mm Hanson Southdown Multi-facing Bricks as sample

2 Courses 65mm Baggeridge Kingsbury Smooth Blue as sample

TYPICAL WALL SECTION SHOWING MATERIALS TO BE USED
APPLICATION No 1100086/FUL. DECISION DATE 08/04/2011

PROPOSED WALL TO FRONT OF

18 THORNTON LANE
LEICESTERSHIRE
LE67 9RP

SCALE 1:15@A1
DRAWING No LE679RP-5