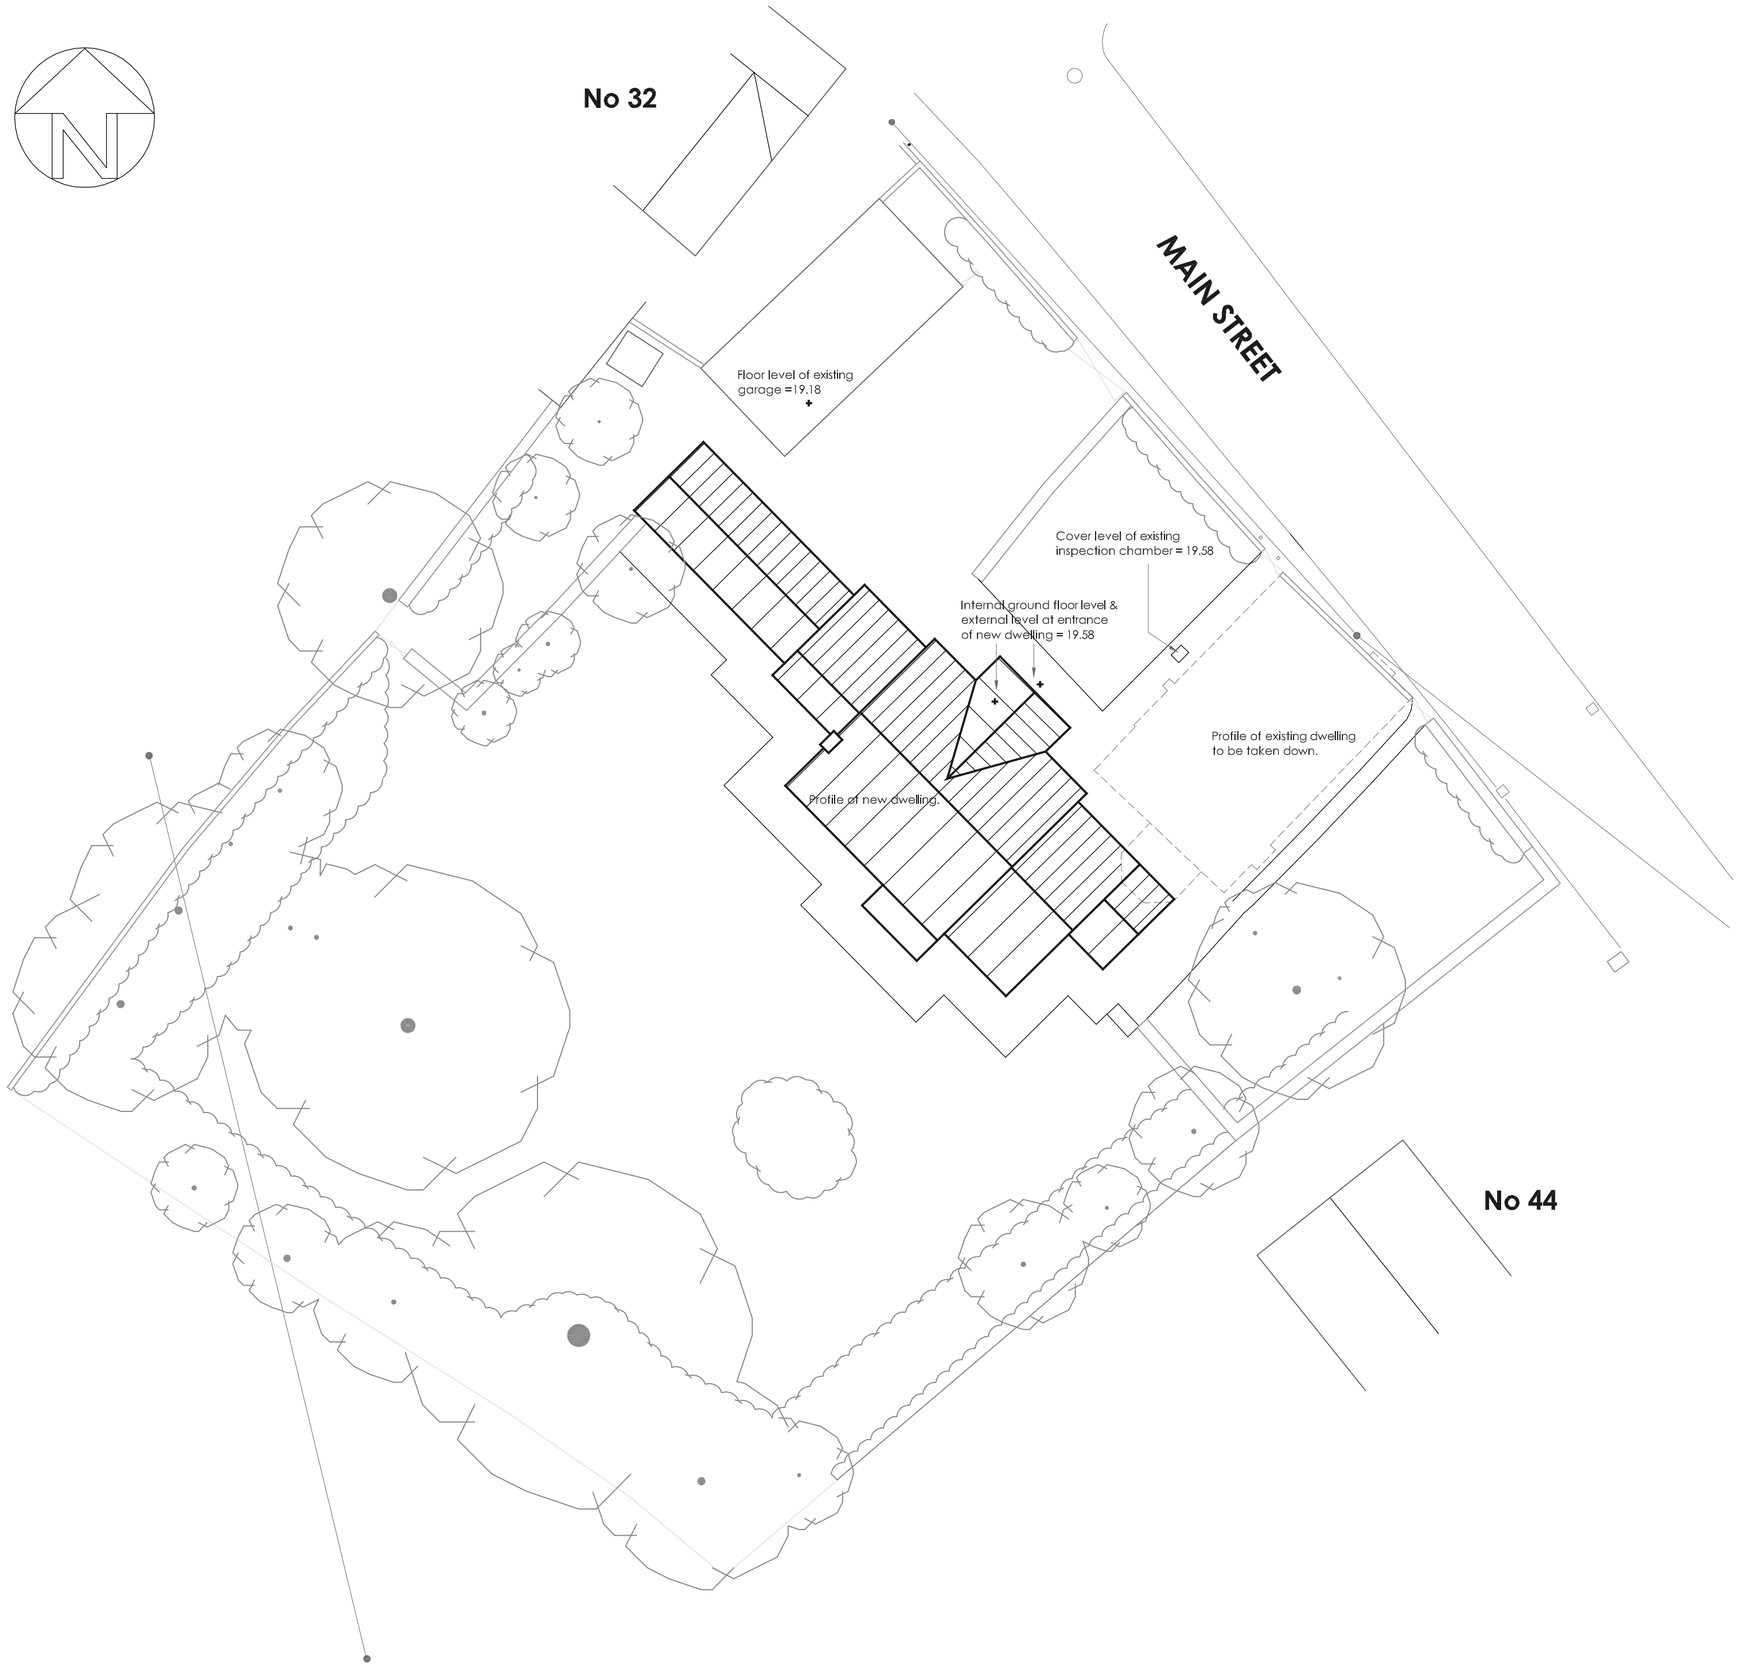

GRAHAM HARRIS PARTNERSHIP Ltd.

ARCHITECTURAL SERVICES

11 RIDGEWAY, LITTLETHORPE, LEICESTERSHIRE LE19 2JJ
PHONE / FAX: **(0116) 275 2275**
EMAIL: gra.h@btinternet.com
WEB: grahamharrispartnership.com

Proposed replacement dwelling

Site Plan with proposed levels added

40 Main Street
Thornton
Leicestershire
LE67 1AF

DRAWING No.	SCALE
5756 / CT / 23	**1:200 @A2**
DRAWN BY	DATE
G.W.H.	**16.6.2011**