

Ullswater Close Elevation

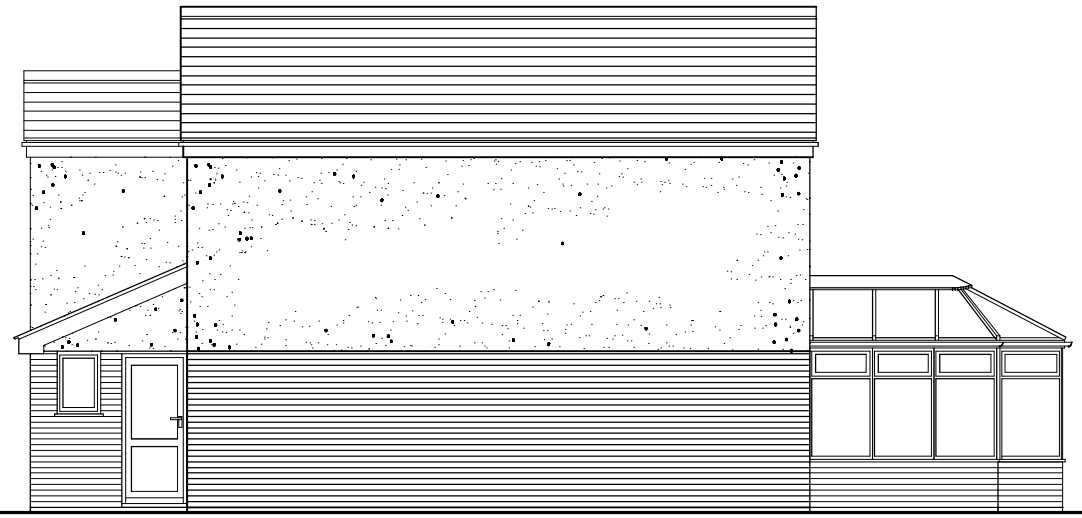

Side Elevation



Rear Elevation

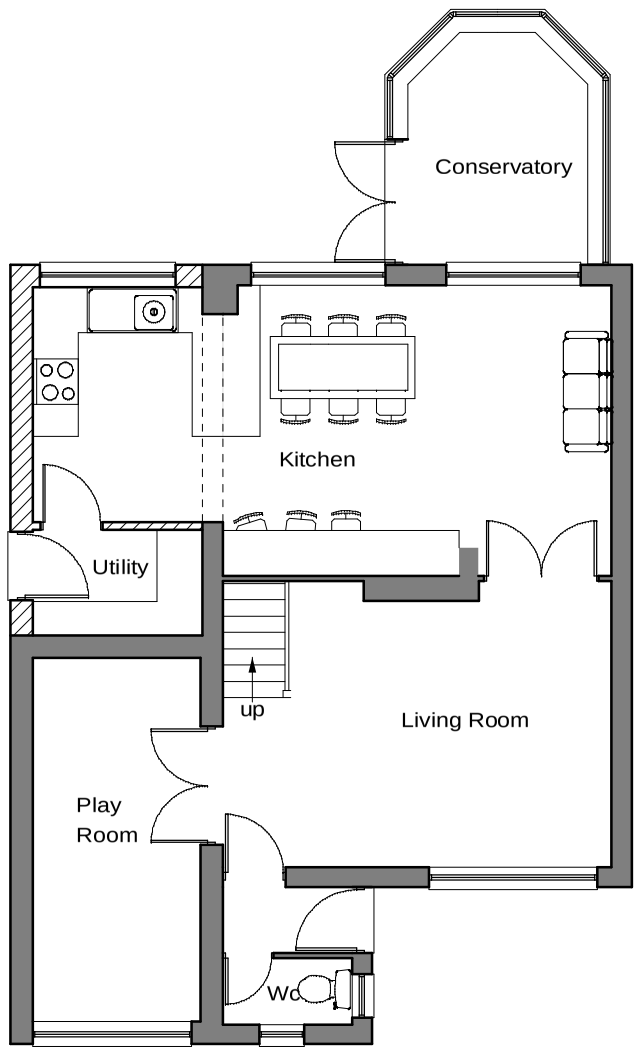

Ground Floor Plan

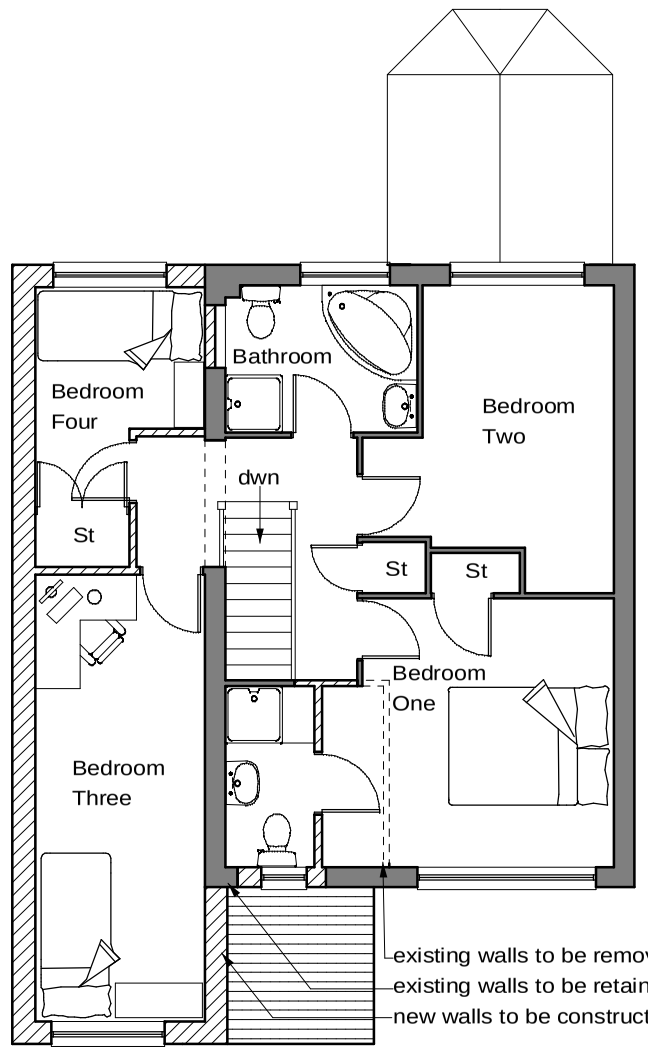

First Floor Plan



Side Elevation

S A V A G E H A Y W A R D
A R C H I T E C T S
19 Station Rd Hinckley, Leicstershire, LE10 1AW, 01455 635665, FAX- 01455 618971

Client	Mr & Mrs Kellett	Drawing	Sketch Scheme Four
Project	Extensions & Alterations 16 Ullswater Close Earl Shilton	Auth JEH Scale 1 : 100	Date FEB 08 Job No 08 / 01
			Drawing No 05

THIS DRAWING IS THE COPYRIGHT OF SAVAGE HAYWARD REPRODUCTION IN ANY FORM OF WHOLE OR PART IS FORBIDDEN WITHOUT PRIOR WRITTEN PERMISSION OF THE COPYRIGHT HOLDER DO NOT SCALE FROM DRAWING AND ONLY FIGURE DIMENSIONS ARE TO BE USED