

Proposed Front Elevation 1:100



Proposed Side Elevation 1:100

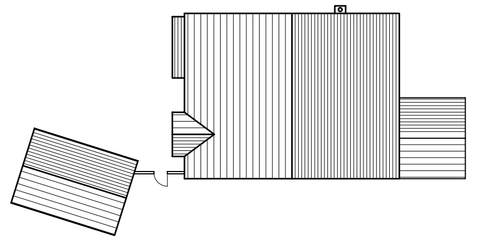

Proposed Roof Plan 1:200



Proposed Site Location 1:1250



Proposed Rear Elevation 1:100

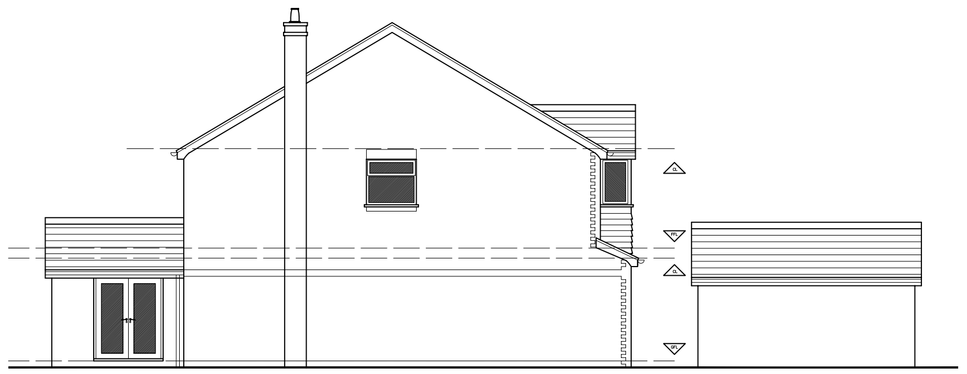

Proposed Side Elevation 1:100



Proposed Site Location 1:1500

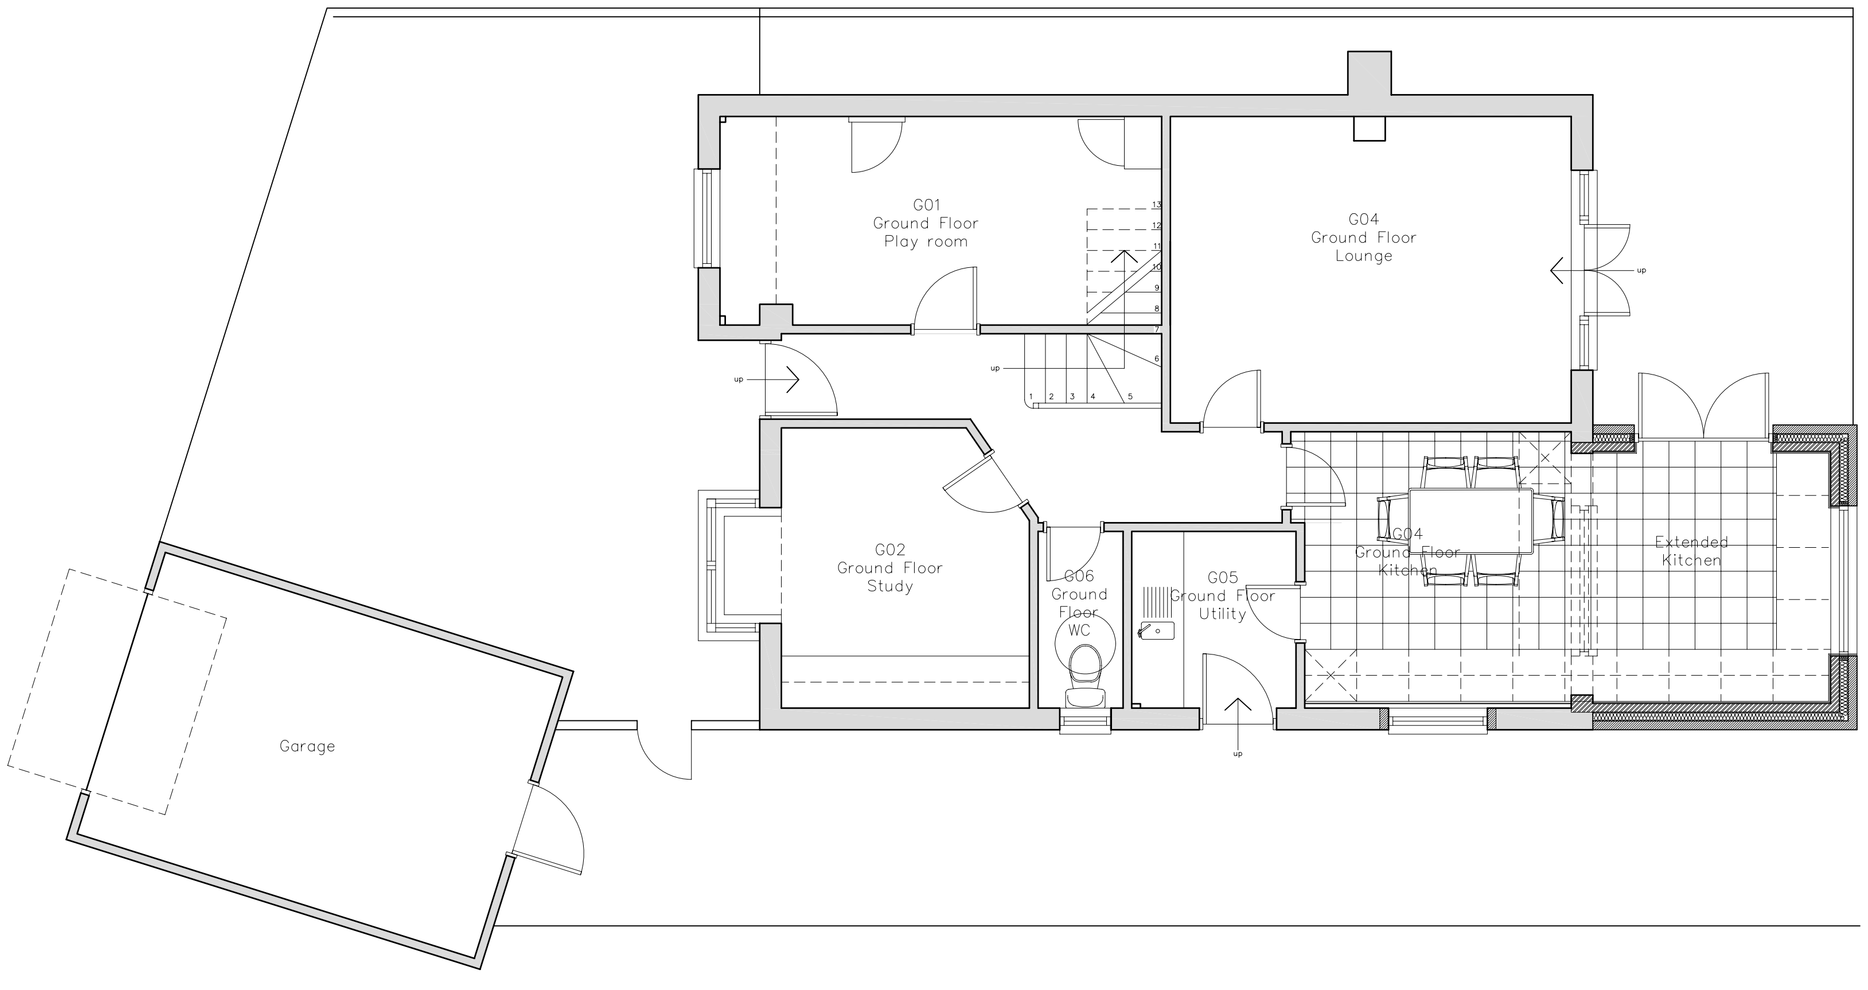

Proposed Ground Floor 1:50

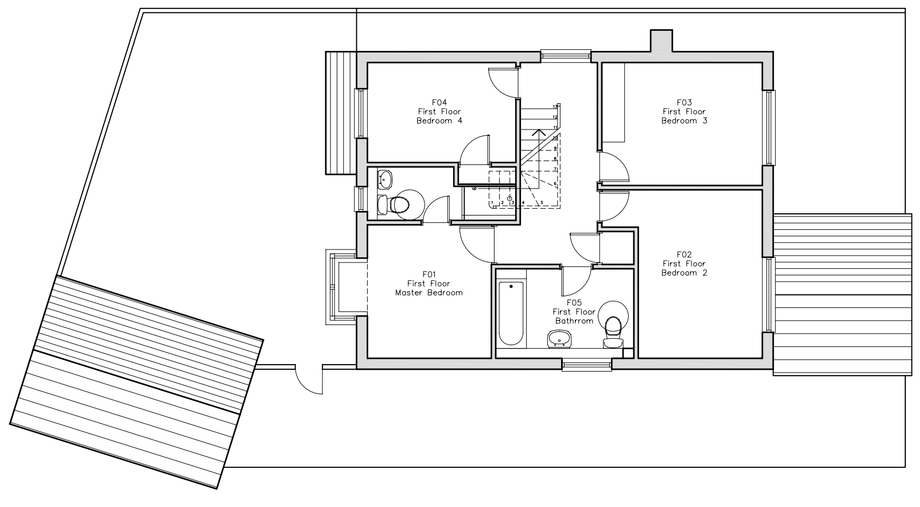

Proposed First Floor 1:100

AMENDMENTS

DRAWING TITLE	Proposed Location, Plans & Elevations		
	15 Janes Way Markfield Leicester		
DRAWING NUMBER	049.02		
SCALE	As Shown @ A1	DATE	03.02.08
DRAWN	KW	CHECKED	

walters architect

t: 0116 212 0119	69 Town Green Street
m: 0781 265 7919	Rothley
w: www.waltersarchitect.com	Leicester
e: info@waltersarchitect.com	LE7 7NW

Figured dimensions must be taken in preference to scaled dimensions and any discrepancies or errors are to be referred to the Architect. Contractors, sub-contractors and suppliers must verify all dimensions on site before commencing work or making any workshop drawings. Copyright Reserved ©