

SMOKE / HEAT DETECTION (PART B)

SMOKE DETECTORS AND ALARM SYSTEM TO BE IN ACCORDANCE WITH BS5839-6:2004 MAINS LINKED WITH BATTERY BACK UP. POSITION WHERE SIGNIFIED "SD" AND SHOULD BE FITTED WITHIN 7 ½ METERS OF DOORS LEADING INTO HABITABLE ROOMS AT ALL LEVELS. ALSO A HARDWIRED AND BATTERY BACKUP HEAT DETECTOR SIGNIFIED "HD" POSITIONED IN KITCHEN AREA .

ELECTRICS


ALL ELECTRICS ARE TO BE DESIGNED AND INSTALLED BY A COMPETANT PERSON AND COMPLETION CERTIFICATE TO BE ISSUED BY THE APPROPRIATE MONITORING BODY

SMOKE / HEAT DETECTION (PART B)

SMOKE DETECTORS AND ALARM SYSTEM TO BE IN ACCORDANCE WITH BS5839-6:2004 MAINS LINKED WITH BATTERY BACK UP. POSITION WHERE SIGNIFIED "SD" AND SHOULD BE FITTED WITHIN 7 ½ METERS OF DOORS LEADING INTO HABITABLE ROOMS AT ALL LEVELS. ALSO A HARDWIRED AND BATTERY BACKUP HEAT DETECTOR SIGNIFIED "HD" POSITIONED IN KITCHEN AREA .

LINTELS

CONTRACTOR TO REQUEST CALCULATIONS FOR LINTELS CARRIED OUT BY MANUFACTURER, RESULTS TO BE SUBMITTED TO BUILDING CONTROL INSPECTOR FOR APPROVAL.

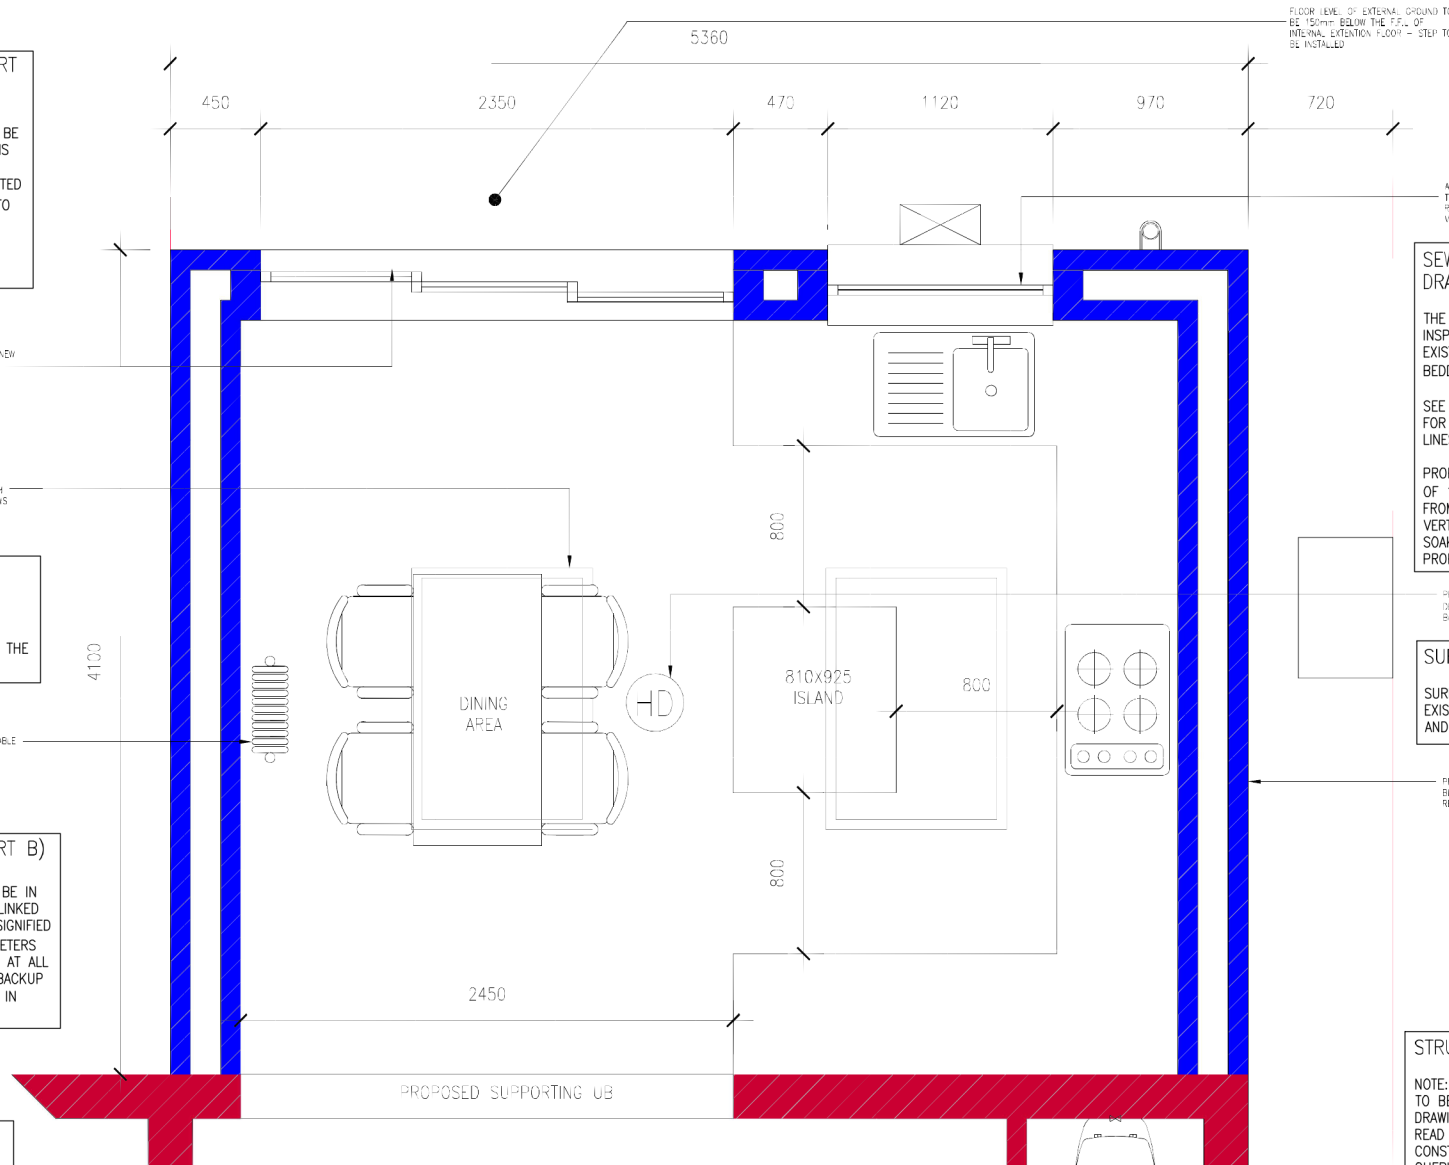

SEWAGE / MANHOLES / DRAINAGE LINES

THE INVERT LEVEL OF PROPOSED INSPECTION CHAMBER TO MATCH THAT OF EXISTING WITH 100mmØ PVC DUCTING ON BEDDED 'P' GRAVEL

SEE PROPOSED / EXISTING SITE LAYOUT FOR LOCATION OF MANHOLE, DRAINAGE LINES AND SOAKAWAY ETC.

PROPOSED DRAINAGE LINES ARE TO BE OF 100mm PVC PIPING ON 'P' GRAVEL FROM GULLY LOCATIONS AT BASE OF VERTICAL GUTTERING DOWN PIPES TO NEW SOAKAWAY LOCATION 5m MINIMUM FROM PROPOSED EXTENSION

SURFACE WATER

SURFACE WATER TO BE ROUTED TO THE EXISTING COMBINED SURFACE WATER AND FOUL WATER DRAINAGE SYSTEM

PROPOSED 150mm MECHANICAL EXTRACTION UNIT WITH 150mm OVERHEAD LINTEL TO LIGHT SWITCH FITTED TO KITCHEN ISLAND

STRUCTURAL CALCULATIONS

NOTE:- STRUCTURAL CALCULATIONS ARE TO BE READ IN CONJUNCTION WITH THE DRAWINGS AND BUILDER IS TO VIEW FULLY READ UNDERSTAND PRIOR TO ANY CONSTRUCTION WORKS. ANY AND ALL QUERIES ARE TO BE SUBMITTED TO LOGIC DESIGN BEFORE ANY WORKS ARE UNDERTAKEN.

PROPOSED GROUND FLOOR LAYOUT
SCALE 1:25

COPYRIGHT NOTICE: ALL PREPARED DESIGNS, DRAWINGS, SPECIFICATIONS & PHOTOGRAPHS ARE THE PROPERTY OF LOGIC DESIGN. SUCH DESIGNS AND INFORMATION ARE SUBMITTED IN CONFIDENCE AND ARE NOT TO BE PASSED TO OR DISCUSSED WITH A THIRD PARTY WITHOUT PRIOR CONSENT FROM LOGIC DESIGN.

REV	DESCRIPTION	DATE	CHK	APP
A	FIRST ISSUE	08.03.26	—	—

ARCHITECTURAL SERVICES
OF GUNBY ROAD
BATHWELL, LEICS
NN16 9HT
WWW.LOGICDESIGN.CO.UK
T: 01453 650000
E: info@logicdesign.co.uk

CLIENT:-
MR & MRS ADCOCK
ADDRESS:-
126 SKETCHLEY ROAD, BURBAGE,
LOCESTERSHIRE, LE10 2EA
SUBJECT:-
EXTENSION PLAN
DWG NO:-
LD0046/P1/003

A3

EXISTING & PROPOSED EXTENSION PLANM
SCALE 1:25

LOGIC DESIGN
ARCHITECTURAL SERVICES