


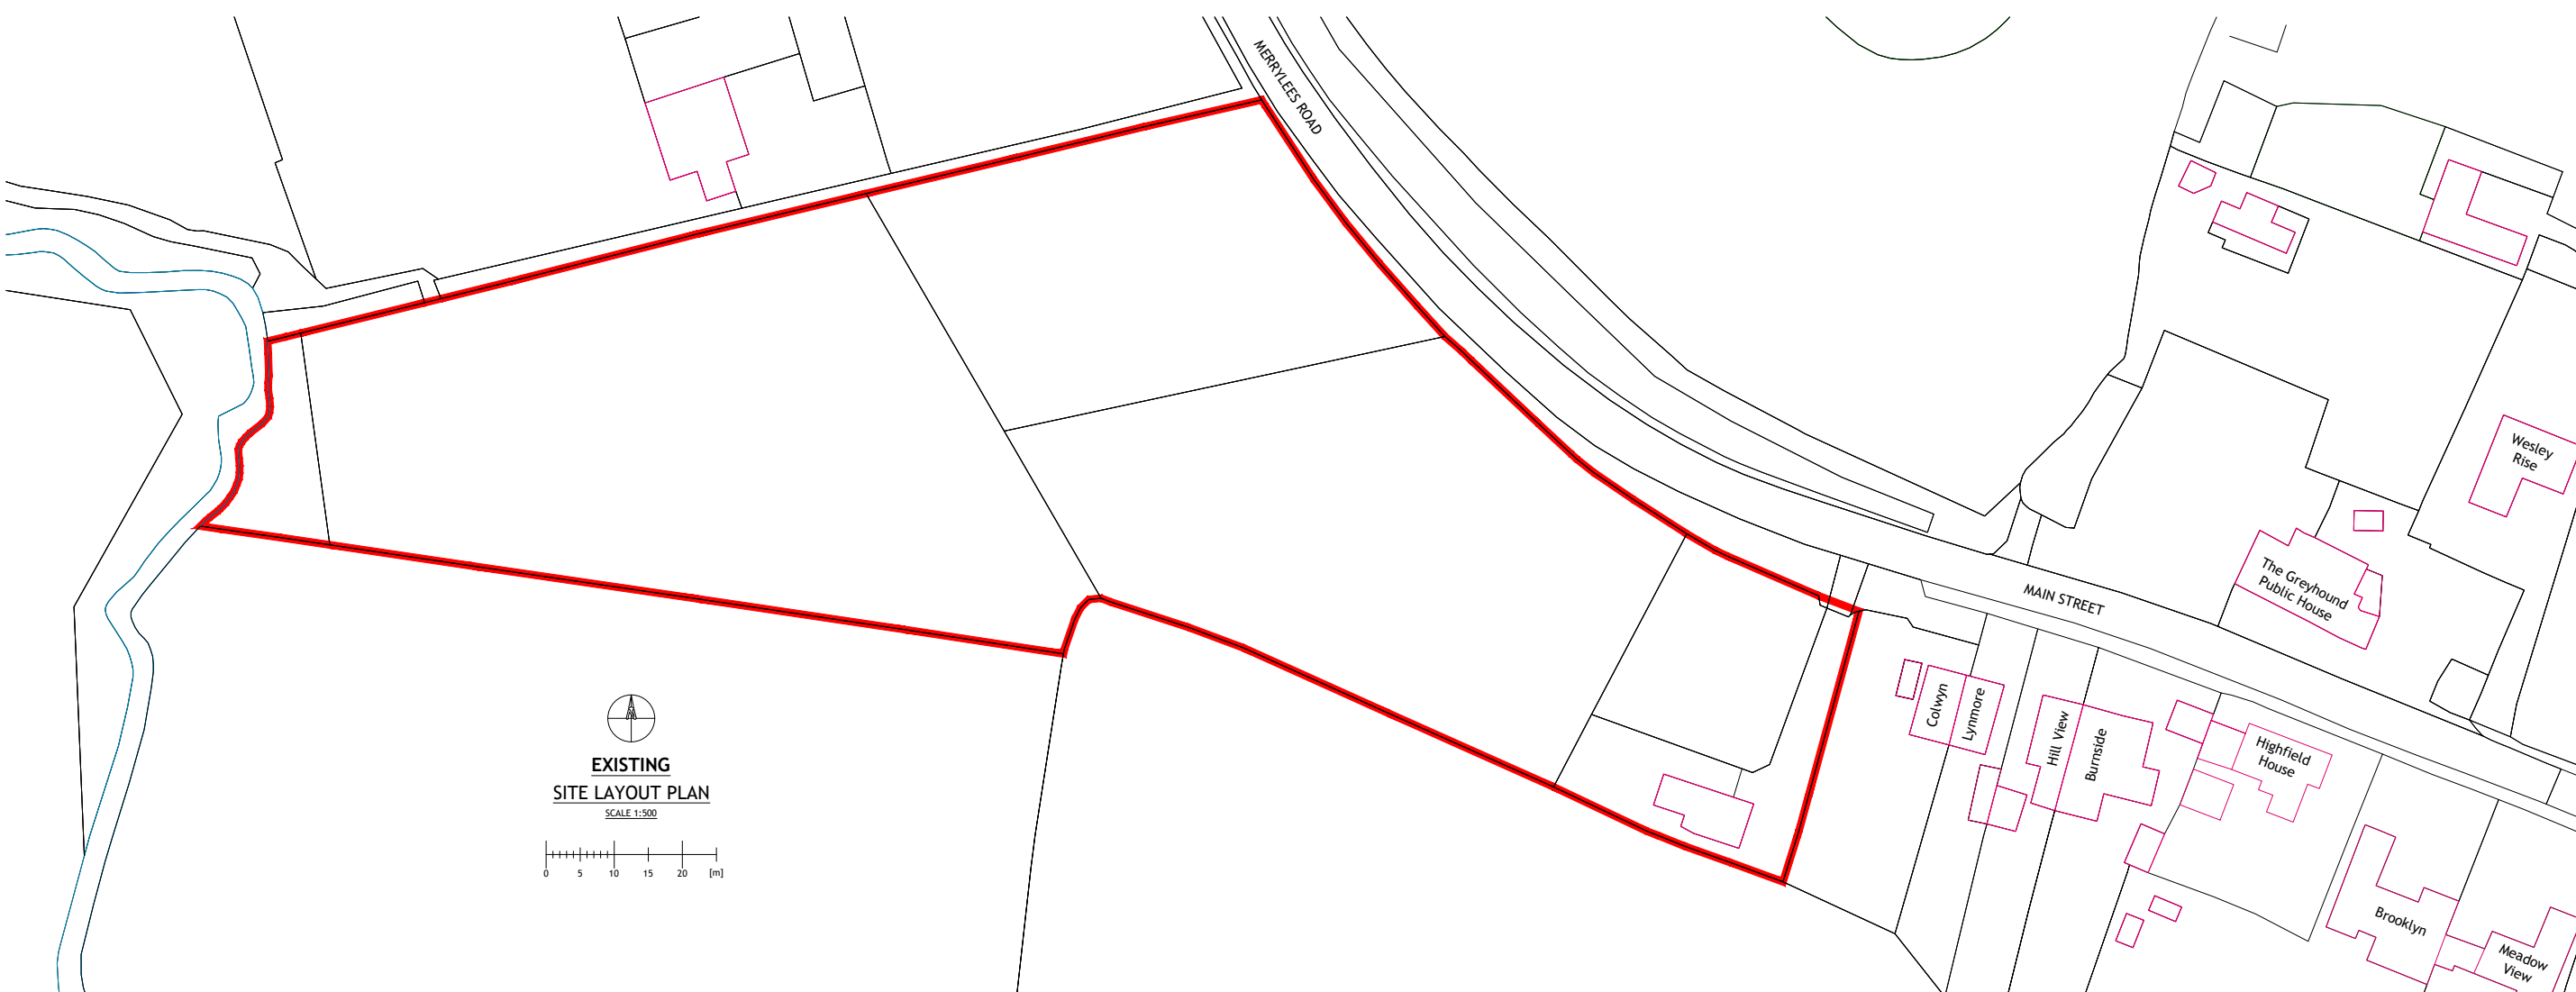

EXISTING
SITE LAYOUT PLAN
SCALE 1:500

0 5 10 15 20 [m]



PROPOSED
SITE LAYOUT PLAN
SCALE 1:500

0 5 10 15 20 [m]

ACCOMMODATION SCHEDULE
SEMI 130 m² - 6
SEMI 120 m² - 16
DETACHED 160 m² - 4

NO.	DR.	INFO
DATE		
REVISION		
PROJECT		
HIND QUARTERS BOTCHESTON LE9 9FF		
CLIENT		
F. DULON		
DRAWING TITLE		
EXISTING PROPOSED BLOCK PLAN		
SCALE	1:500	1:1000
SIZE	A1	A3
JOB NO.	202533	
STAGE	PLANNING	
DWG NO.	202533.P.1011	
REVISION	0	
DATE	31 DEC 2025	
DRAWN	NL	
CHECKED	MM	

COPYRIGHT © LAF Architects Ltd
THIS DRAWING WHICH IS THE PROPERTY
OF LAF Architects Ltd IS THE SUBJECT
OF INTELLECTUAL PROPERTY RIGHTS
INCLUDING COPYRIGHT AND DESIGN RIGHTS
AND SHALL NOT BE REPRODUCED, LOANED,
COPIED OR SUBMITTED TO ANY OTHER PARTY

LAF Architects Ltd
1, MAJOR DRIVE, LONDON, N20 0JZ
ph. 020 8361 1619 mb. 078 2563 4596
practice@LAF-Architects.co.uk
LIMITED COMPANY NO 11895527
REGISTERED IN ENGLAND & WALES