
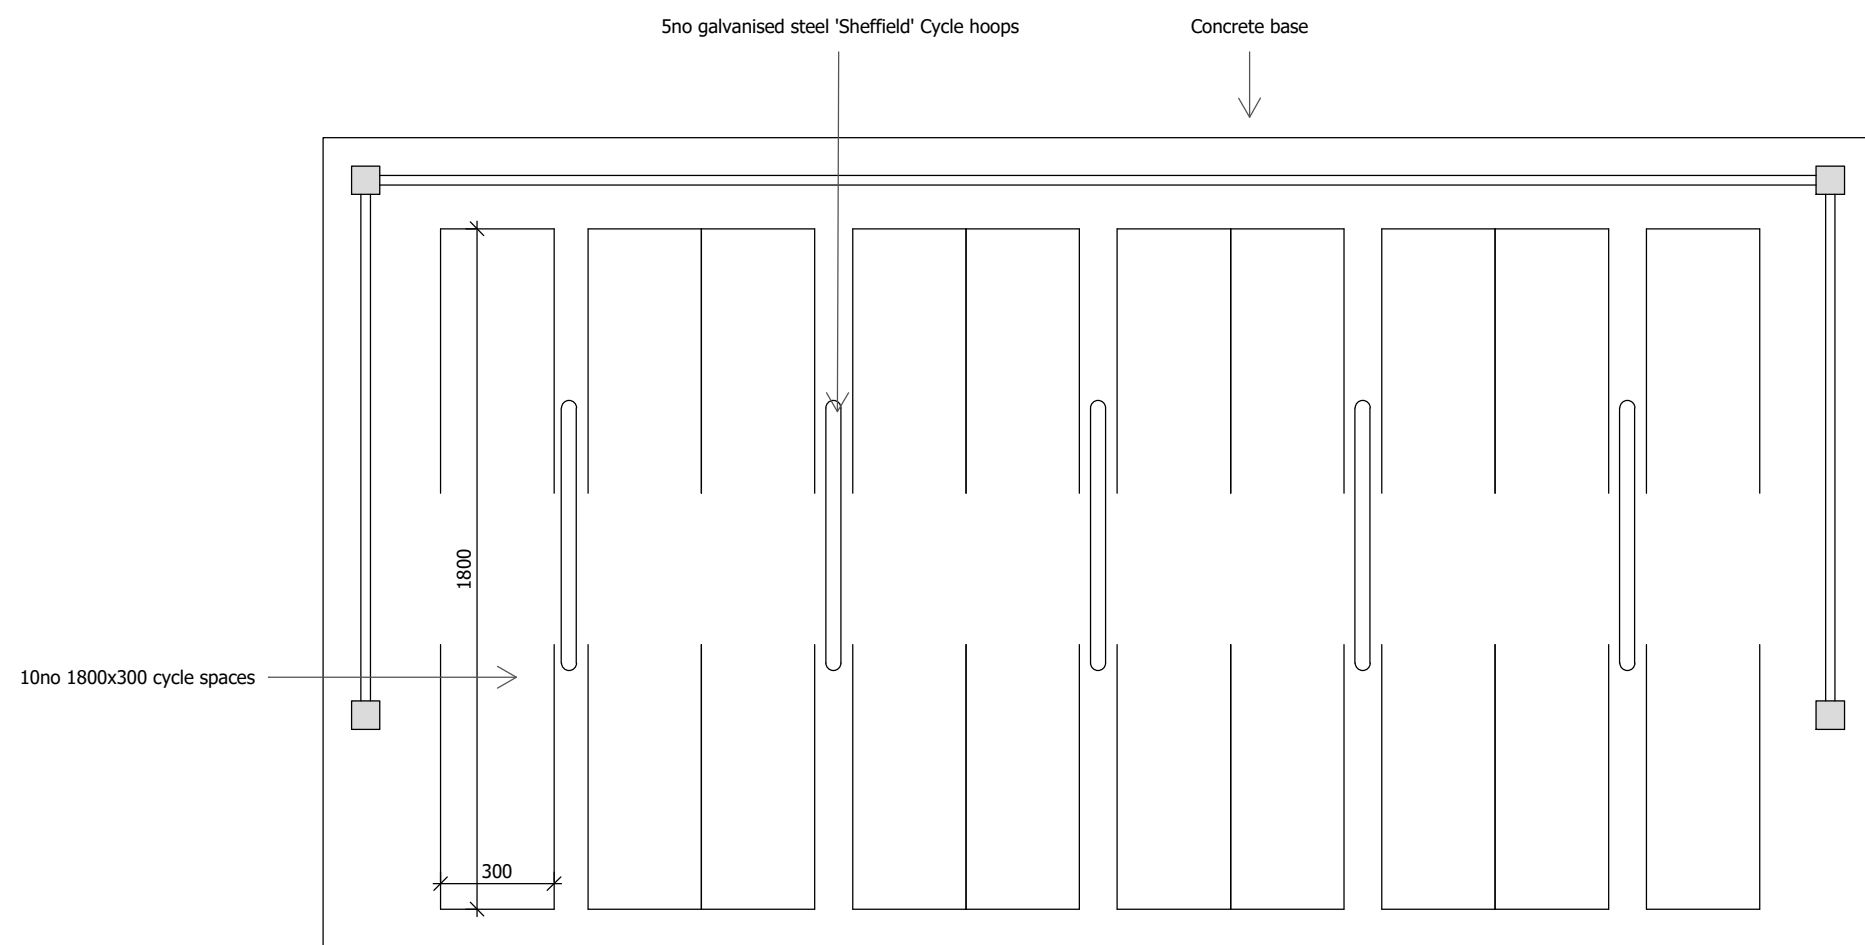
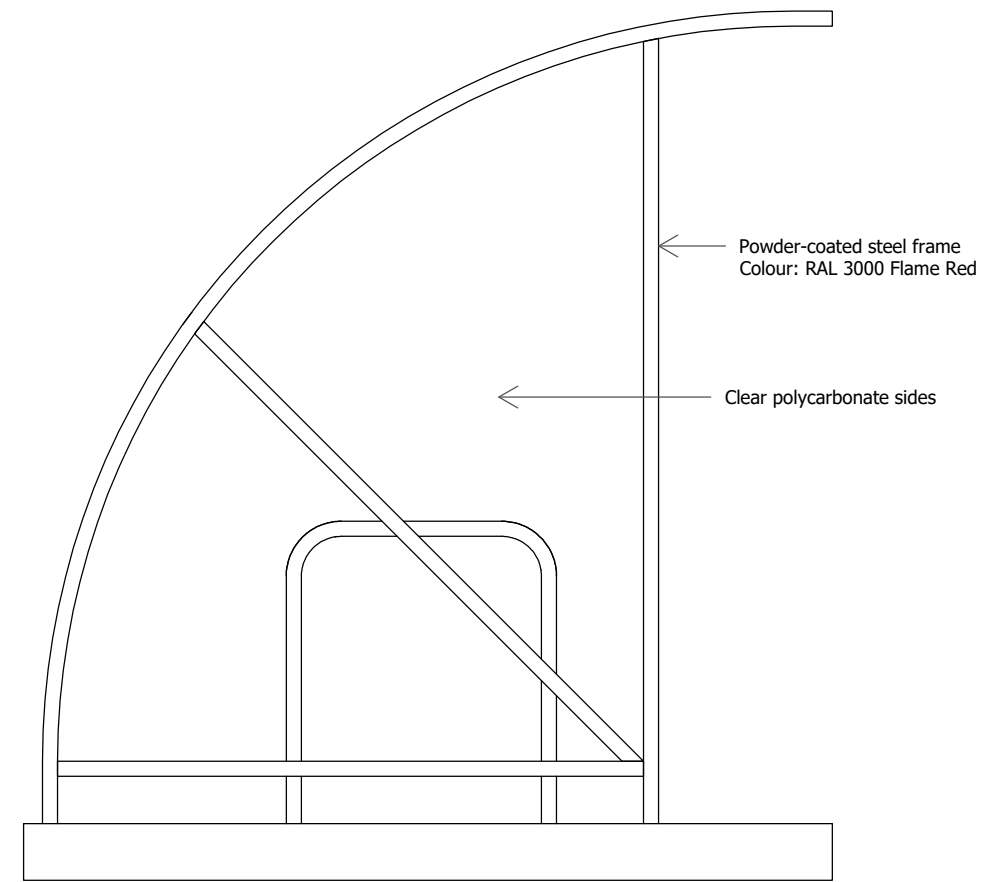
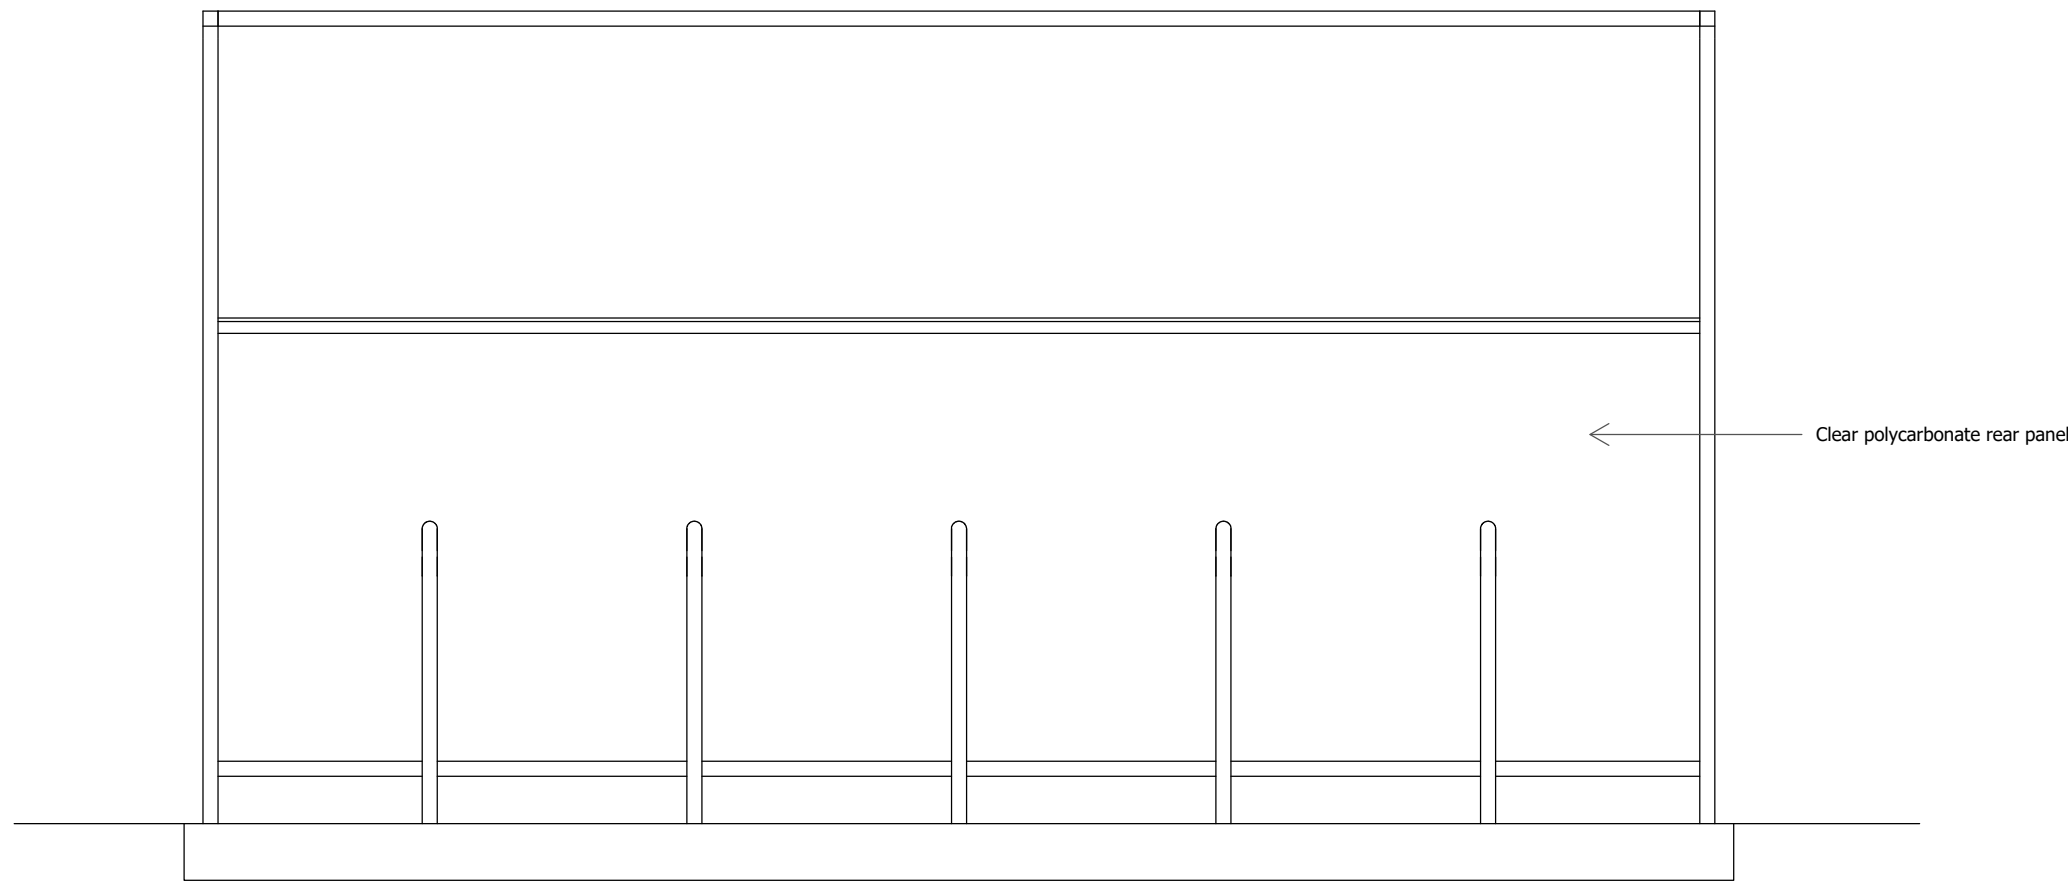


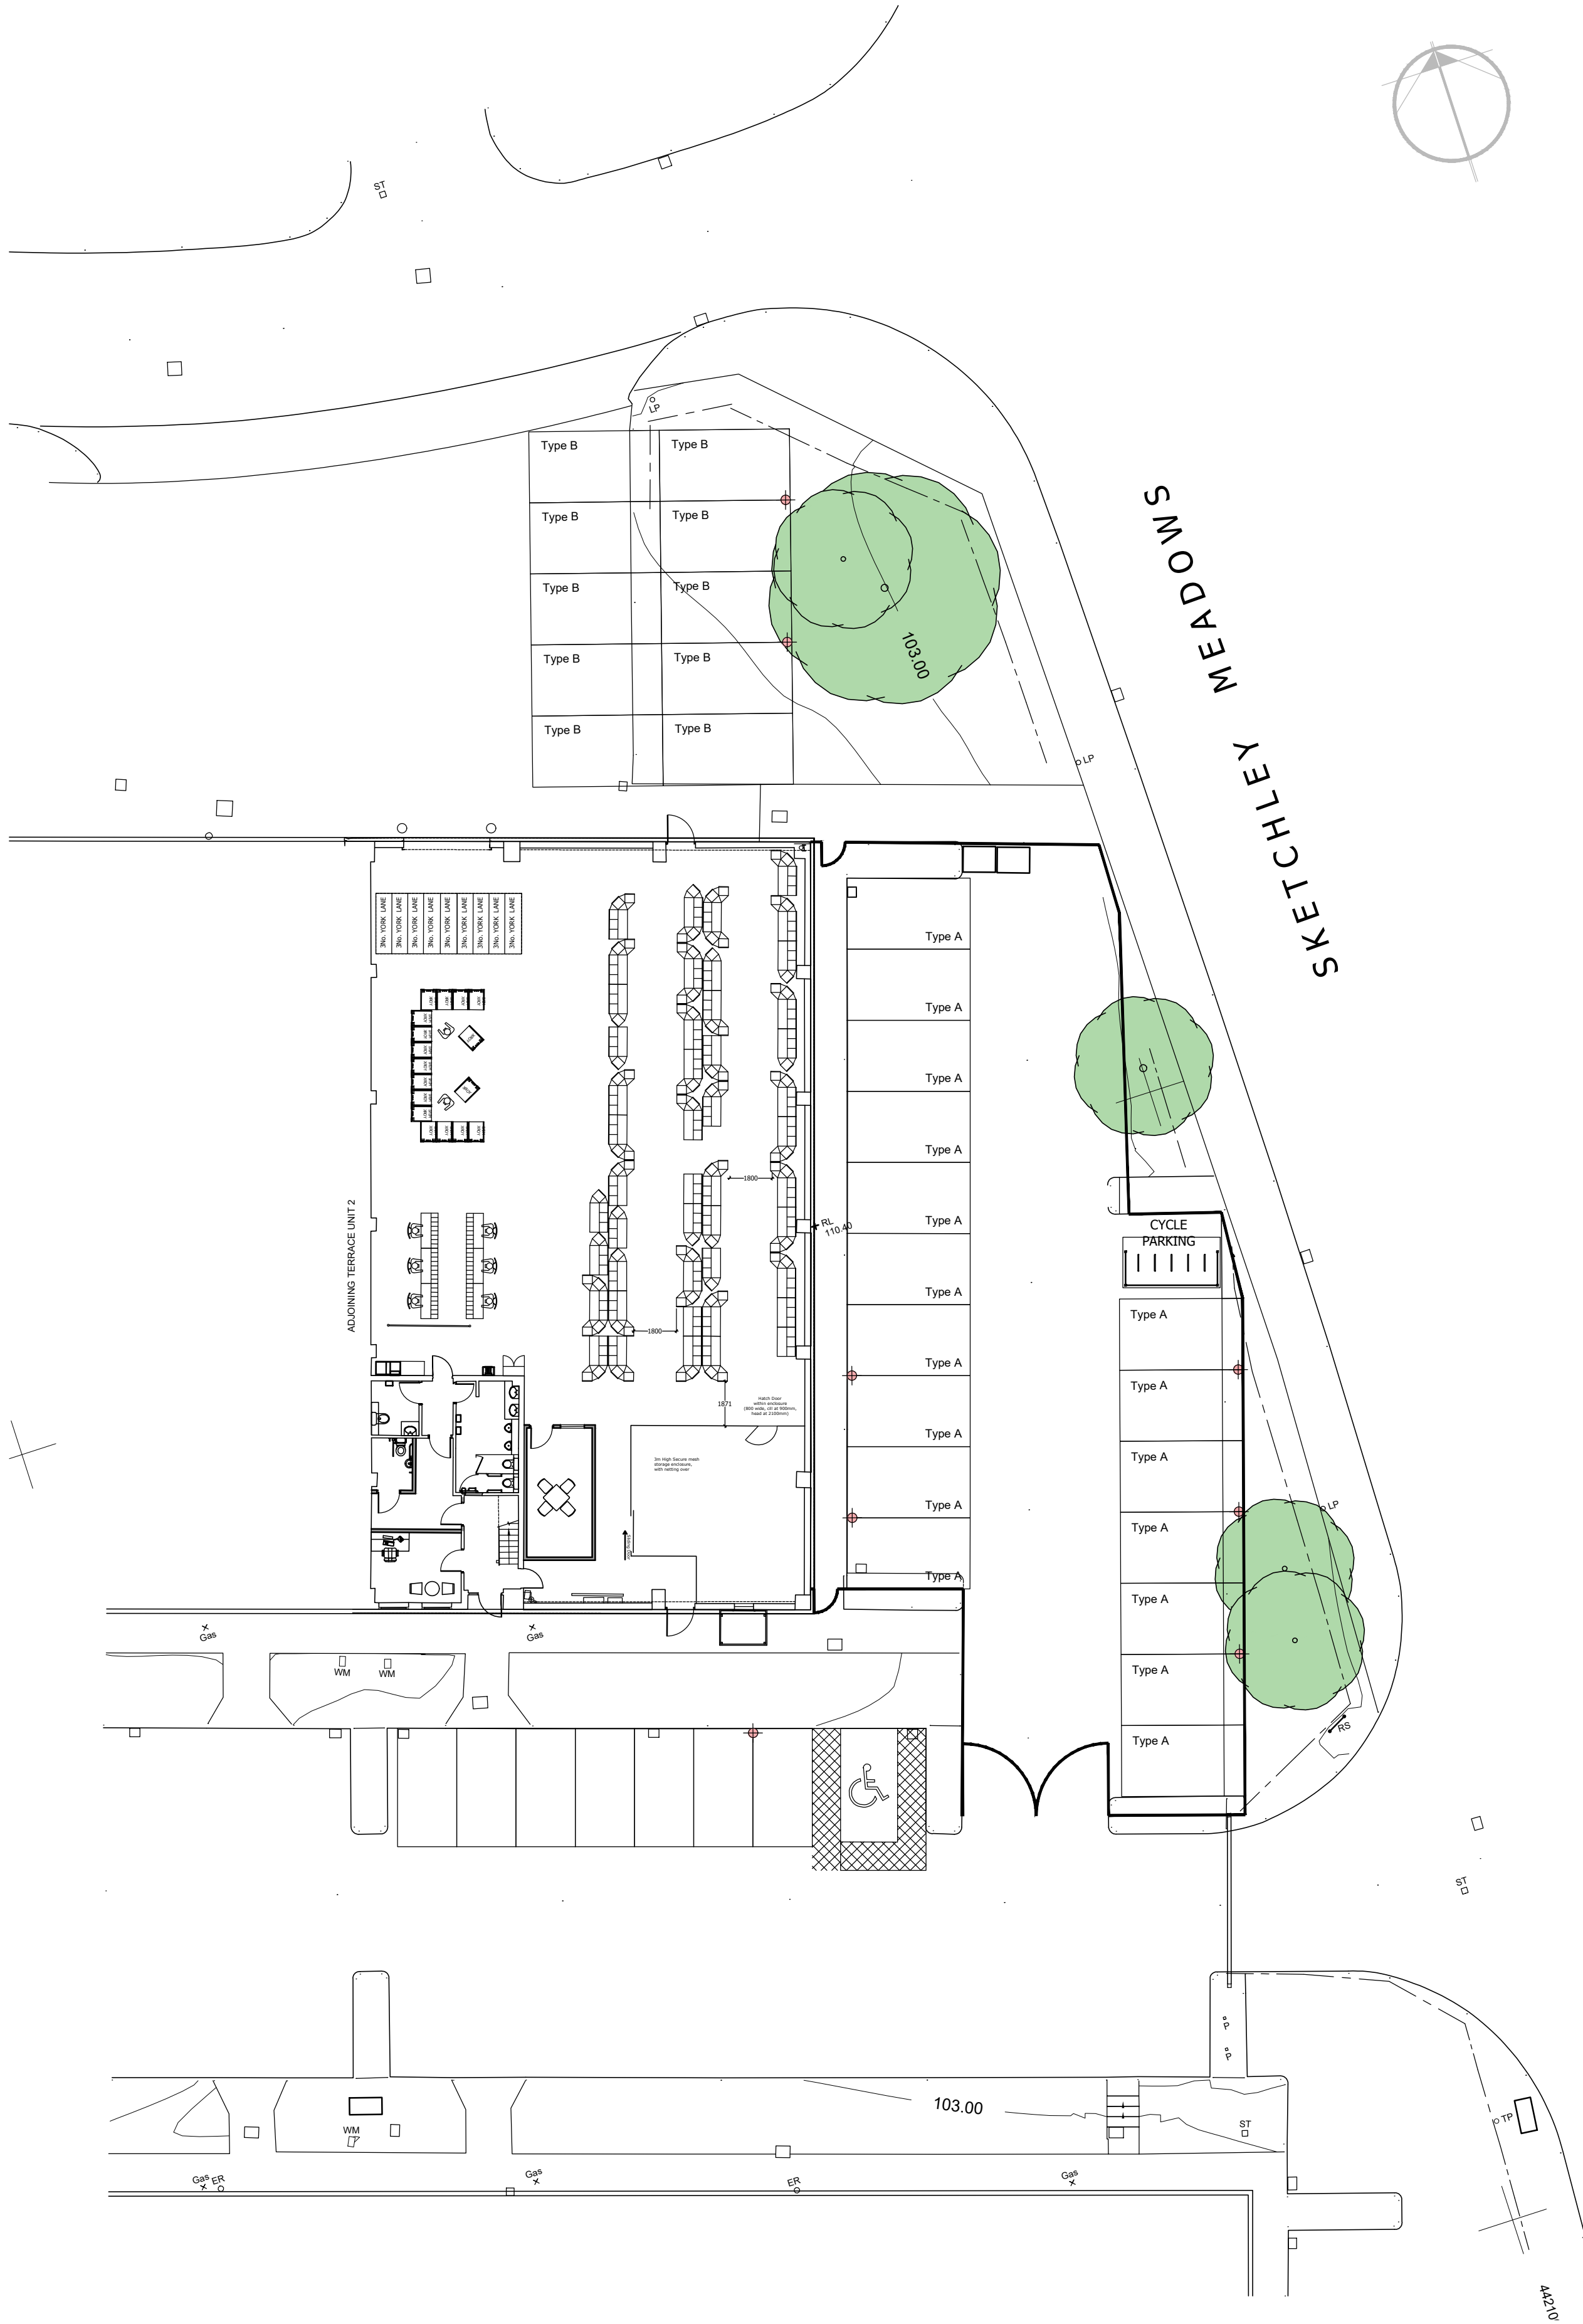

Subsidiary:	D2	Tender
-------------	----	--------

Proposed Hinckley DO

Cycle Shelter Details

Location:					
1 Sketchley Meadow					
Burbage					
Client:					
Royal Mail Group Ltd (RMG)					
UPRN					
RMHDO WBA SI ZZ DR A 90-203					
Date: 23/04/2024 Drawn: SRN Checked: BP Scale: 1,200@A1 Int Job No: 3500_185					
CAD REF:					

WATSON BATTY ARCHITECTS

Shires House, Shires Road
Guiseley, Leeds LS20 8EU
Leeds | Loughborough

T: 01943 876 665
E: enquiries@watsonbatty.com
W: www.watsonbatty.com

FUTURE BUILT

Note: Do not Scale from this drawing. All dimensions to be checked on site.