NOTES:

Do not scale from this drawing. Only use dimensions shown, except for planning application purposes.

All dimensions shall be checked on site prior to commencement, and any discrepancies should be reported to the Architects.

This drawing is the copyright of Jelson Ltd



Front Elevation



Side Elevation

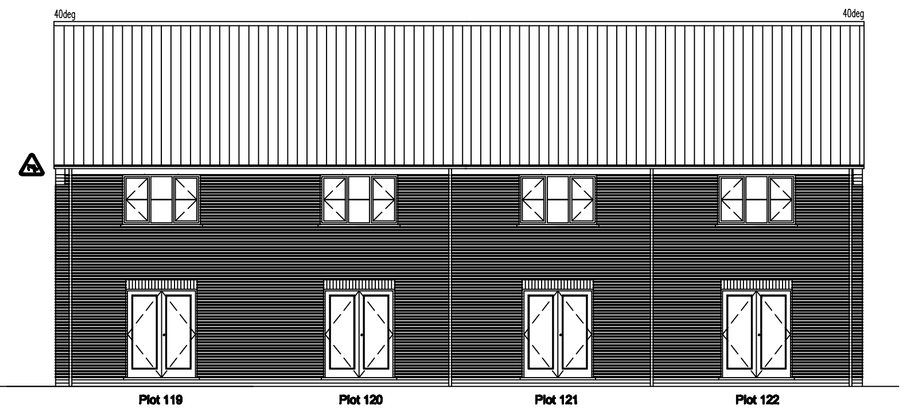

Rear Elevation

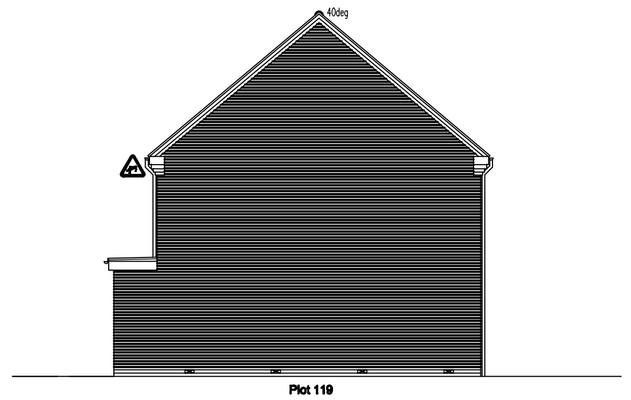

Side Elevation

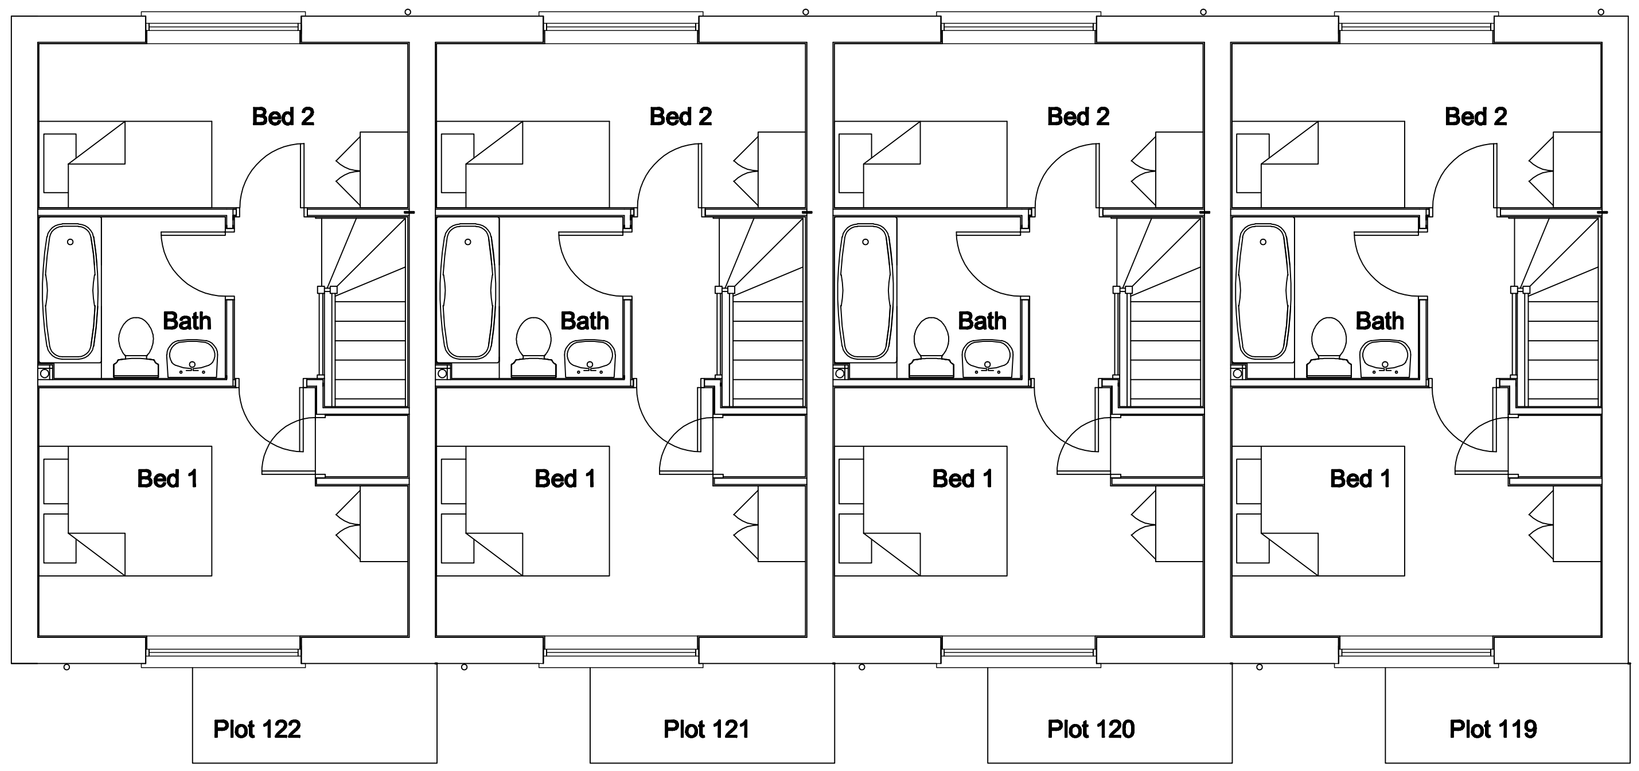

First Floor Plan

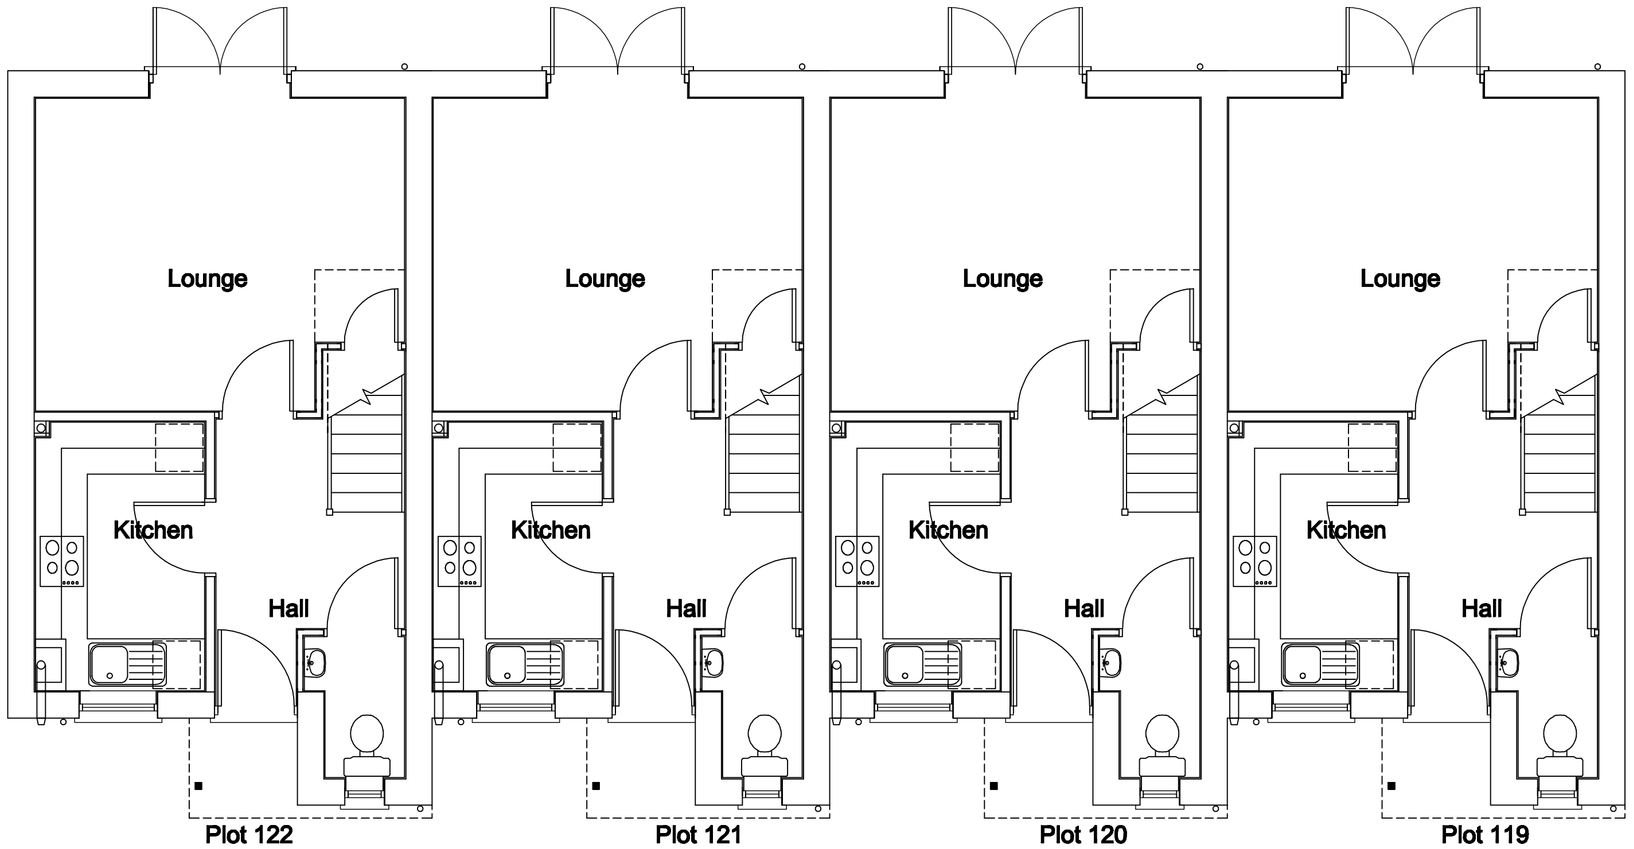

Ground Floor Plan

REVISION	DESCRIPTION	DRAWN	CHECKED	DATE

OD/60 Terrace x 4

DATE 22/06/10
SCALE 1:50/1:100
DRAWN AF

DRAWING TITLE
Planning
Plots 119-122

JOB TITLE
Outlands Drive
Hinckley

TEL. 0118 266 1541
FAX. 0118 2664589

JELSON LIMITED
370 LOUGHBOROUGH ROAD LEICESTER