

Front Elevation

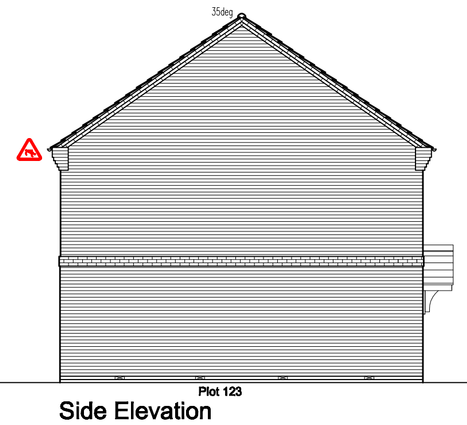

Side Elevation



Rear Elevation

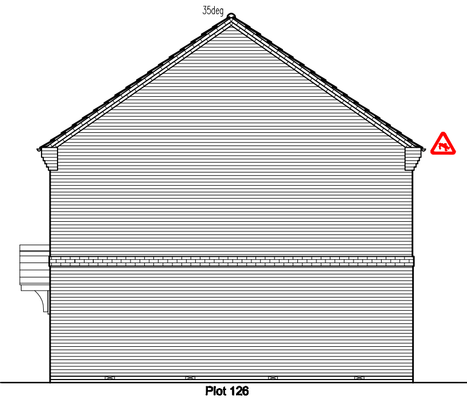

Side Elevation

NOTES:

Do not scale from this drawing. Only use dimensions shown, except for planning application purposes.

All dimensions shall be checked on site prior to commencement, and any discrepancies should be reported to the Architects.

This drawing is the copyright of Jelson Ltd

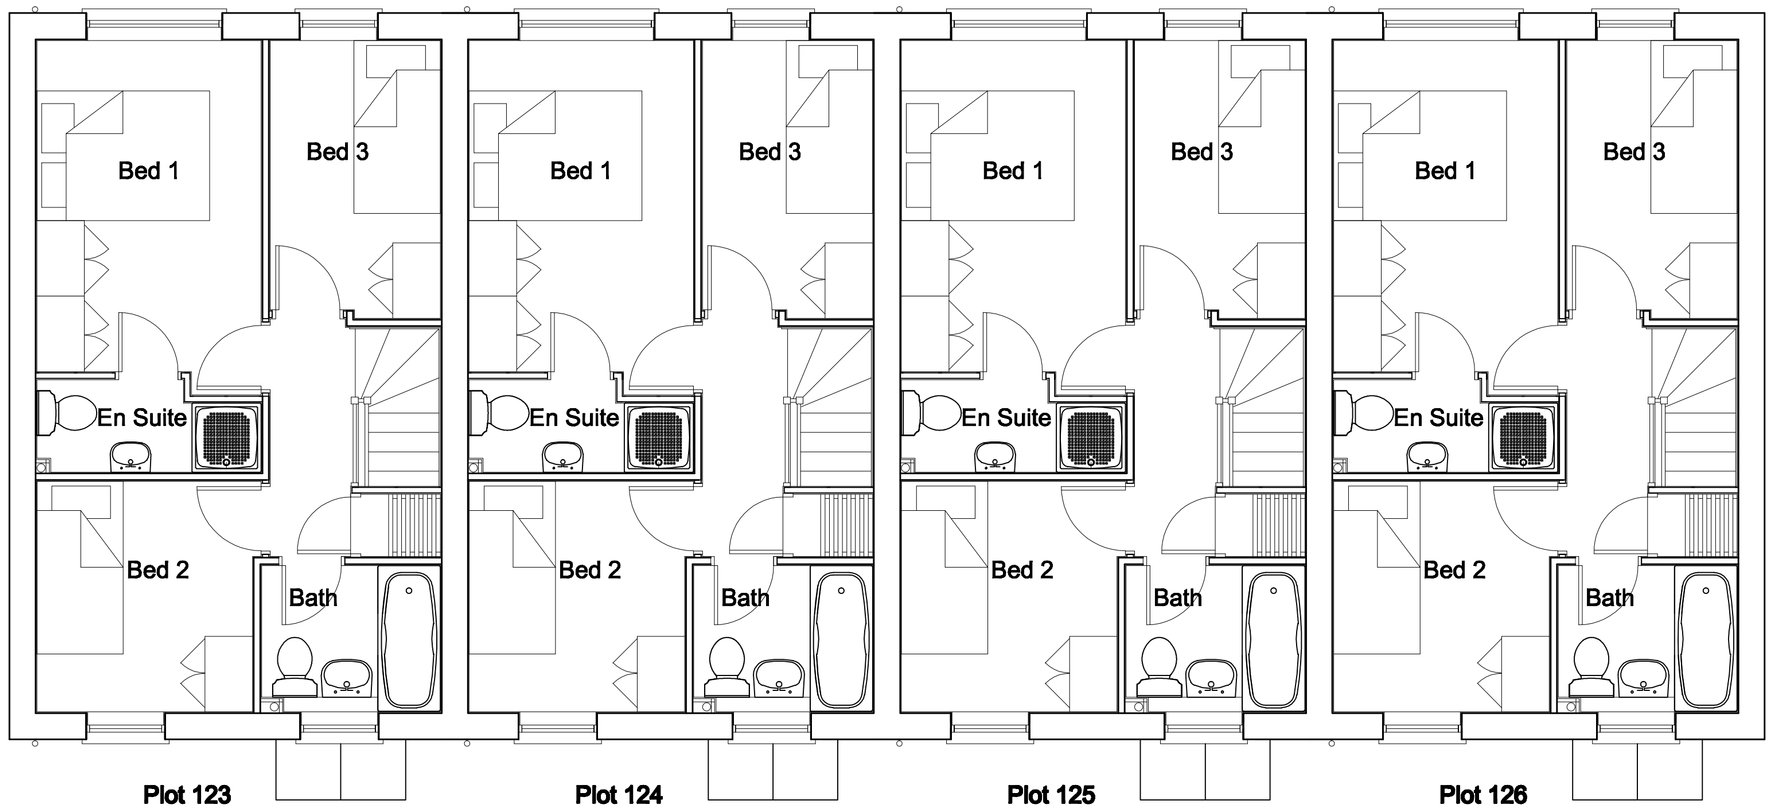

First Floor Plan



Ground Floor Plan

REVISION	DESCRIPTION	DRAWN	CHECKED	DATE

OD/73B Terrace x 4

DATE 22/06/10
SCALE 1:50/1:100
DRAWN AF

DRAWING TITLE Planning Plots 123-126

JOB TITLE Outlands Drive Hinckley

TEL. 0116 286 1541
FAX. 0116 2864589

JELSON LIMITED
370 LOUGHBOROUGH ROAD LEICESTER