




NOTE: Provision has been made for the storage of wheelie bins within the rear gardens of properties. All properties will have easy external access to their gardens, enabling bins to be wheeled out to EITHER kerbside or a refuse collection point on collection days.



PLOTS ADJOINING ADOPTABLE HIGHWAY - Bins to be wheeled out to kerbside on collection days.

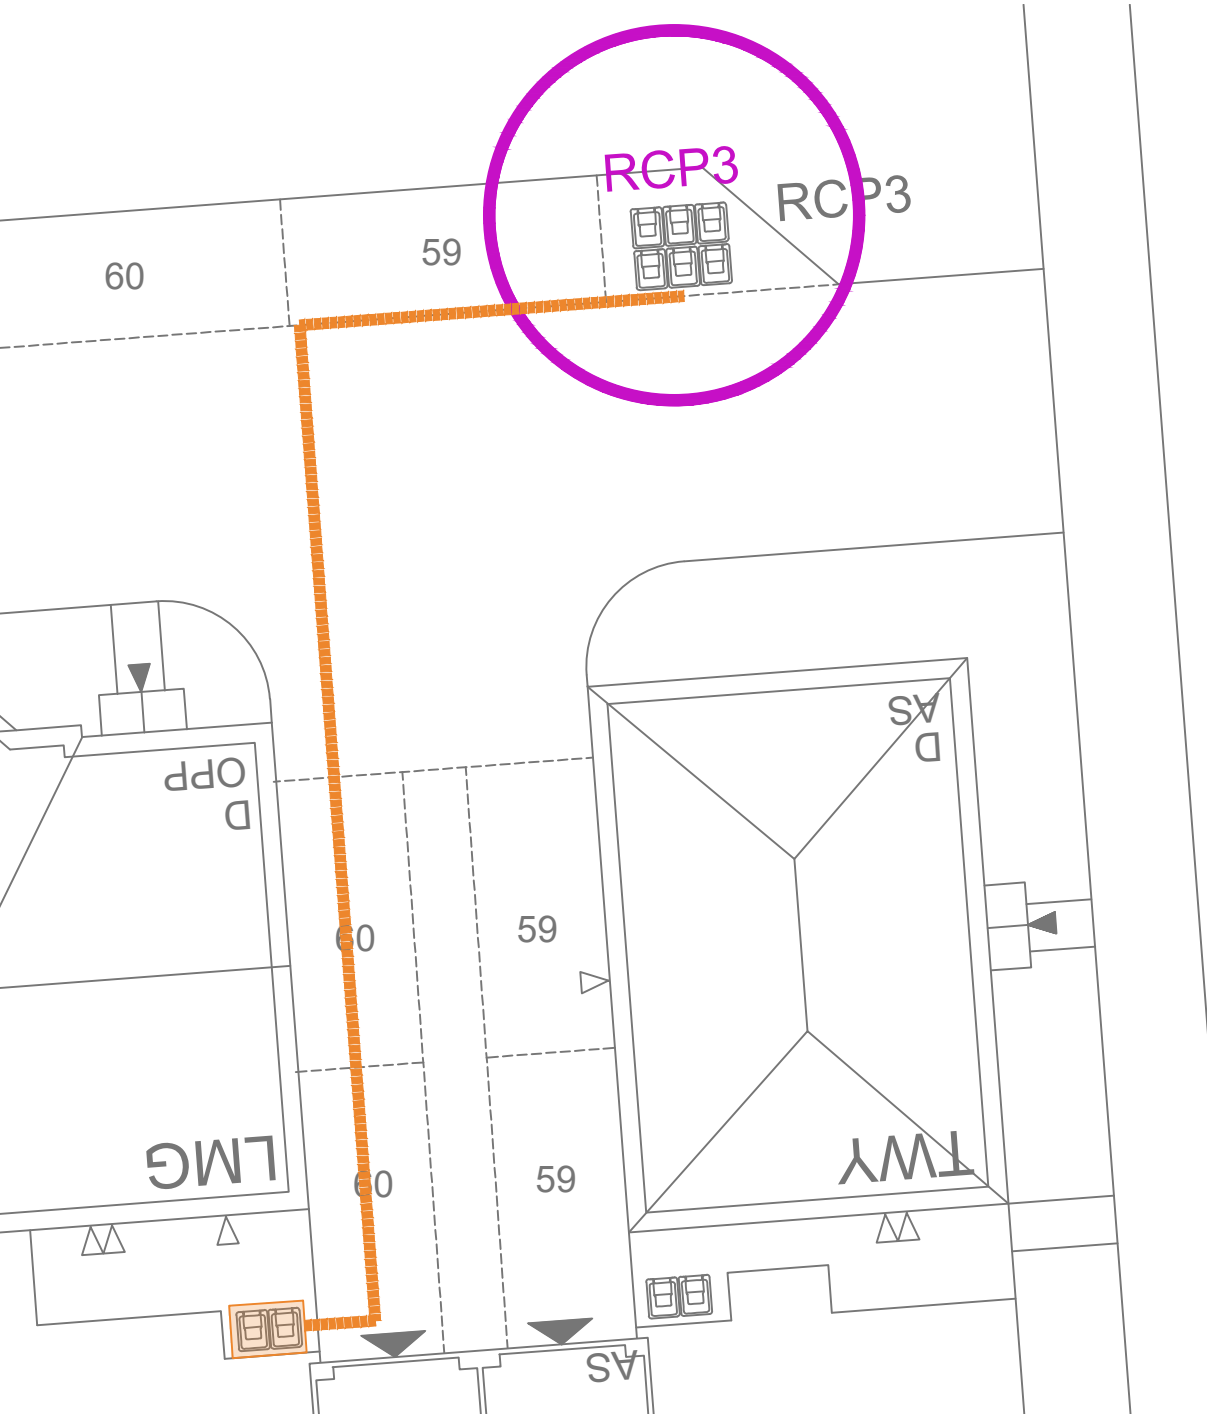

PLOTS ADJOINING PRIVATE DRIVES - bins to be wheeled to designated refuse collection points, (areas to be used on collection days only).

- RCP 1: For use of plots 3 and 4 only.
- RCP 2: For use of plots 1 and 2 only.
- RCP 3: For use of plots 60-61 only.
- RCP 4: For use of plots 13-16 only.
- RCP 5: For use of plots 19-22 and 33 only.
- RCP 6: For use of plots 30-32 and 34 only.
- RCP 7: For use of plots 35-38 only.
- RCP 8: For use of plots 39-41 only.
- RCP 9: For use of plots 52-54 only.
- RCP 10: For use of plots 50-51 only.
- RCP 11: For use of plot 55 only.

Wood Lane, Higham on the Hill

THIS DRAWING AND THE BUILDING WORKS DEPICTED ARE THE COPYRIGHT OF OWL HOMES LIMITED AND MAY NOT BE REPRODUCED OR AMENDED WITHOUT THE WRITTEN PERMISSION. NO LIABILITY WILL BE ACCEPTED FOR AMENDMENTS MADE BY OTHER PERSONS.

THIS DRAWING IS TO BE READ IN CONJUNCTION WITH SEPARATE GROUP 1 SITE SPECIFIC CONSTRUCTION NOTES AND MATERIALS SPECIFICATION.

NOTES

Revision:

Wood Lane
Higham on the Hill

Refuse Storage and
Collection

DATE: Feb 2023
SCALE: 1:500 @ A1
DRAWN: DC
CHECKED: -



OWL HOMES LIMITED
W1A, Arley Drive, Birch Coppice Business Park, Tamworth,
Staffordshire, B78 1SA
TELEPHONE: 01827 317790 EMAIL: info@owlhomes.co.uk

Drawing No. 1023-AD-014