


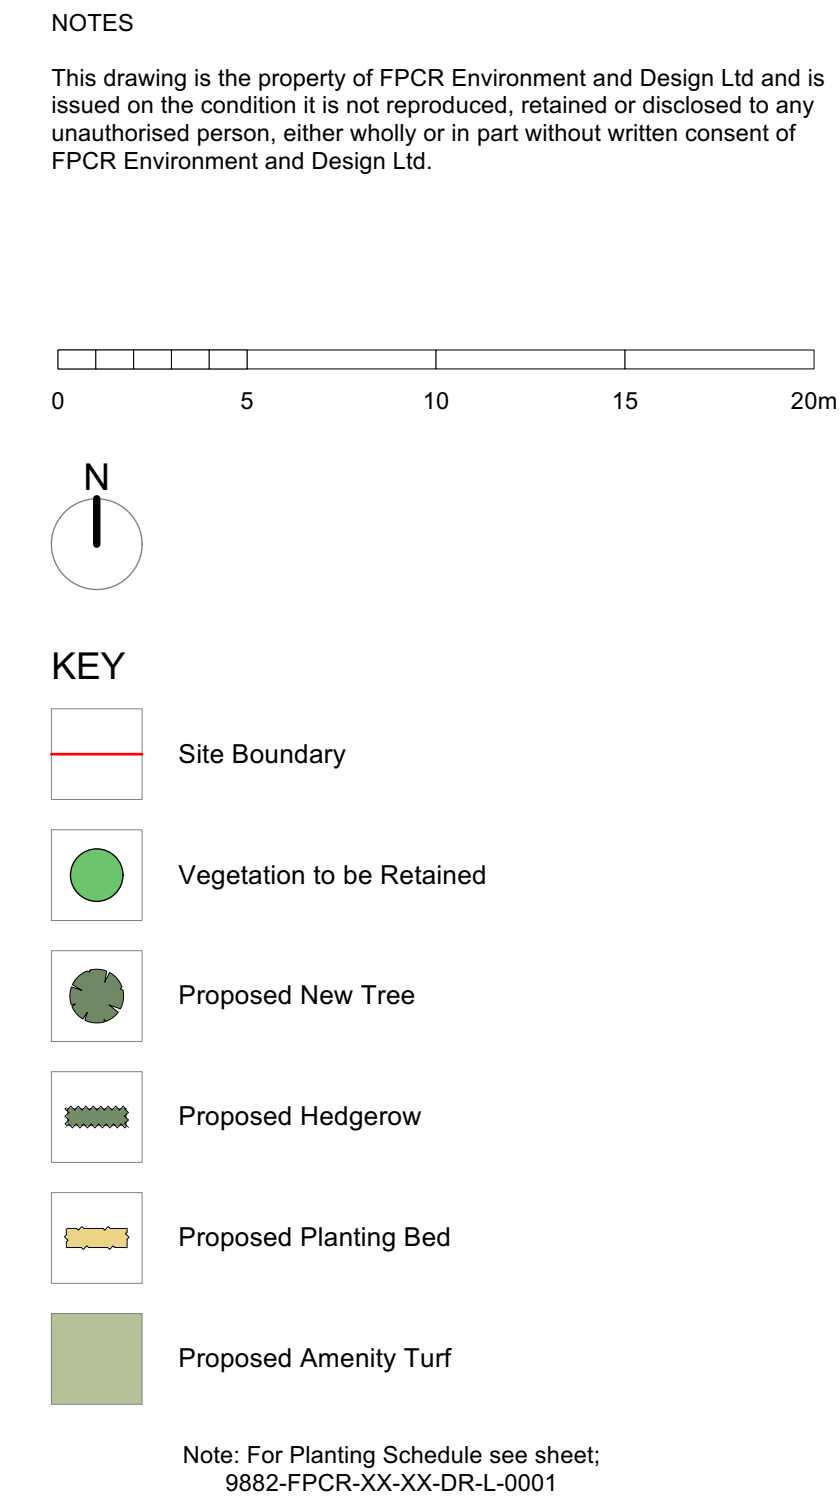

P03	10/05/2023	Amended for new layout added native trees.	SDO	EF
P02	20/04/2023	Updated basin shape and layout.	SDO	EF
P01	03.04.2023	First Issue.	SDO	EF
rev	date	description	dwn	chk

The image shows the FPCR logo on the left, which consists of a dark blue square with the letters 'fpcr' in white lowercase. To the right of the logo is a list of services, each preceded by a small blue square icon. The services listed are: masterplanning, environmental assessment, landscape design, urban design, ecology, architecture, and arboriculture. To the right of this list is the company name 'FPCR Environment and Design Ltd' followed by the address 'Lockington Hall, Lockington, Derby DE74 2RH'. At the bottom right, the contact information is provided: 't: 01509 672772', 'e: mail@fpcr.co.uk', and 'w: www.fpcr.co.uk'.

client
Owl Homes Limited

project
Wood Lane, Higham on the Hill

drawing title
Detailed On-plot Planting
(Sheet 1 of 3)

scale	dm	chk	date created
1:500 @ A1	SDO	EAF	03 APRIL 2023
project number	status	issue	
9882	S3	P02	

document number

9882-FPCR-XX-XX-DR-L-0002

Project Code	Designer	Draw	Level	Type	Rev	Drawing Number
--------------	----------	------	-------	------	-----	----------------

File: K:\9800\9882\LANDS\Plans\9882 - Planting Plan.vcx