


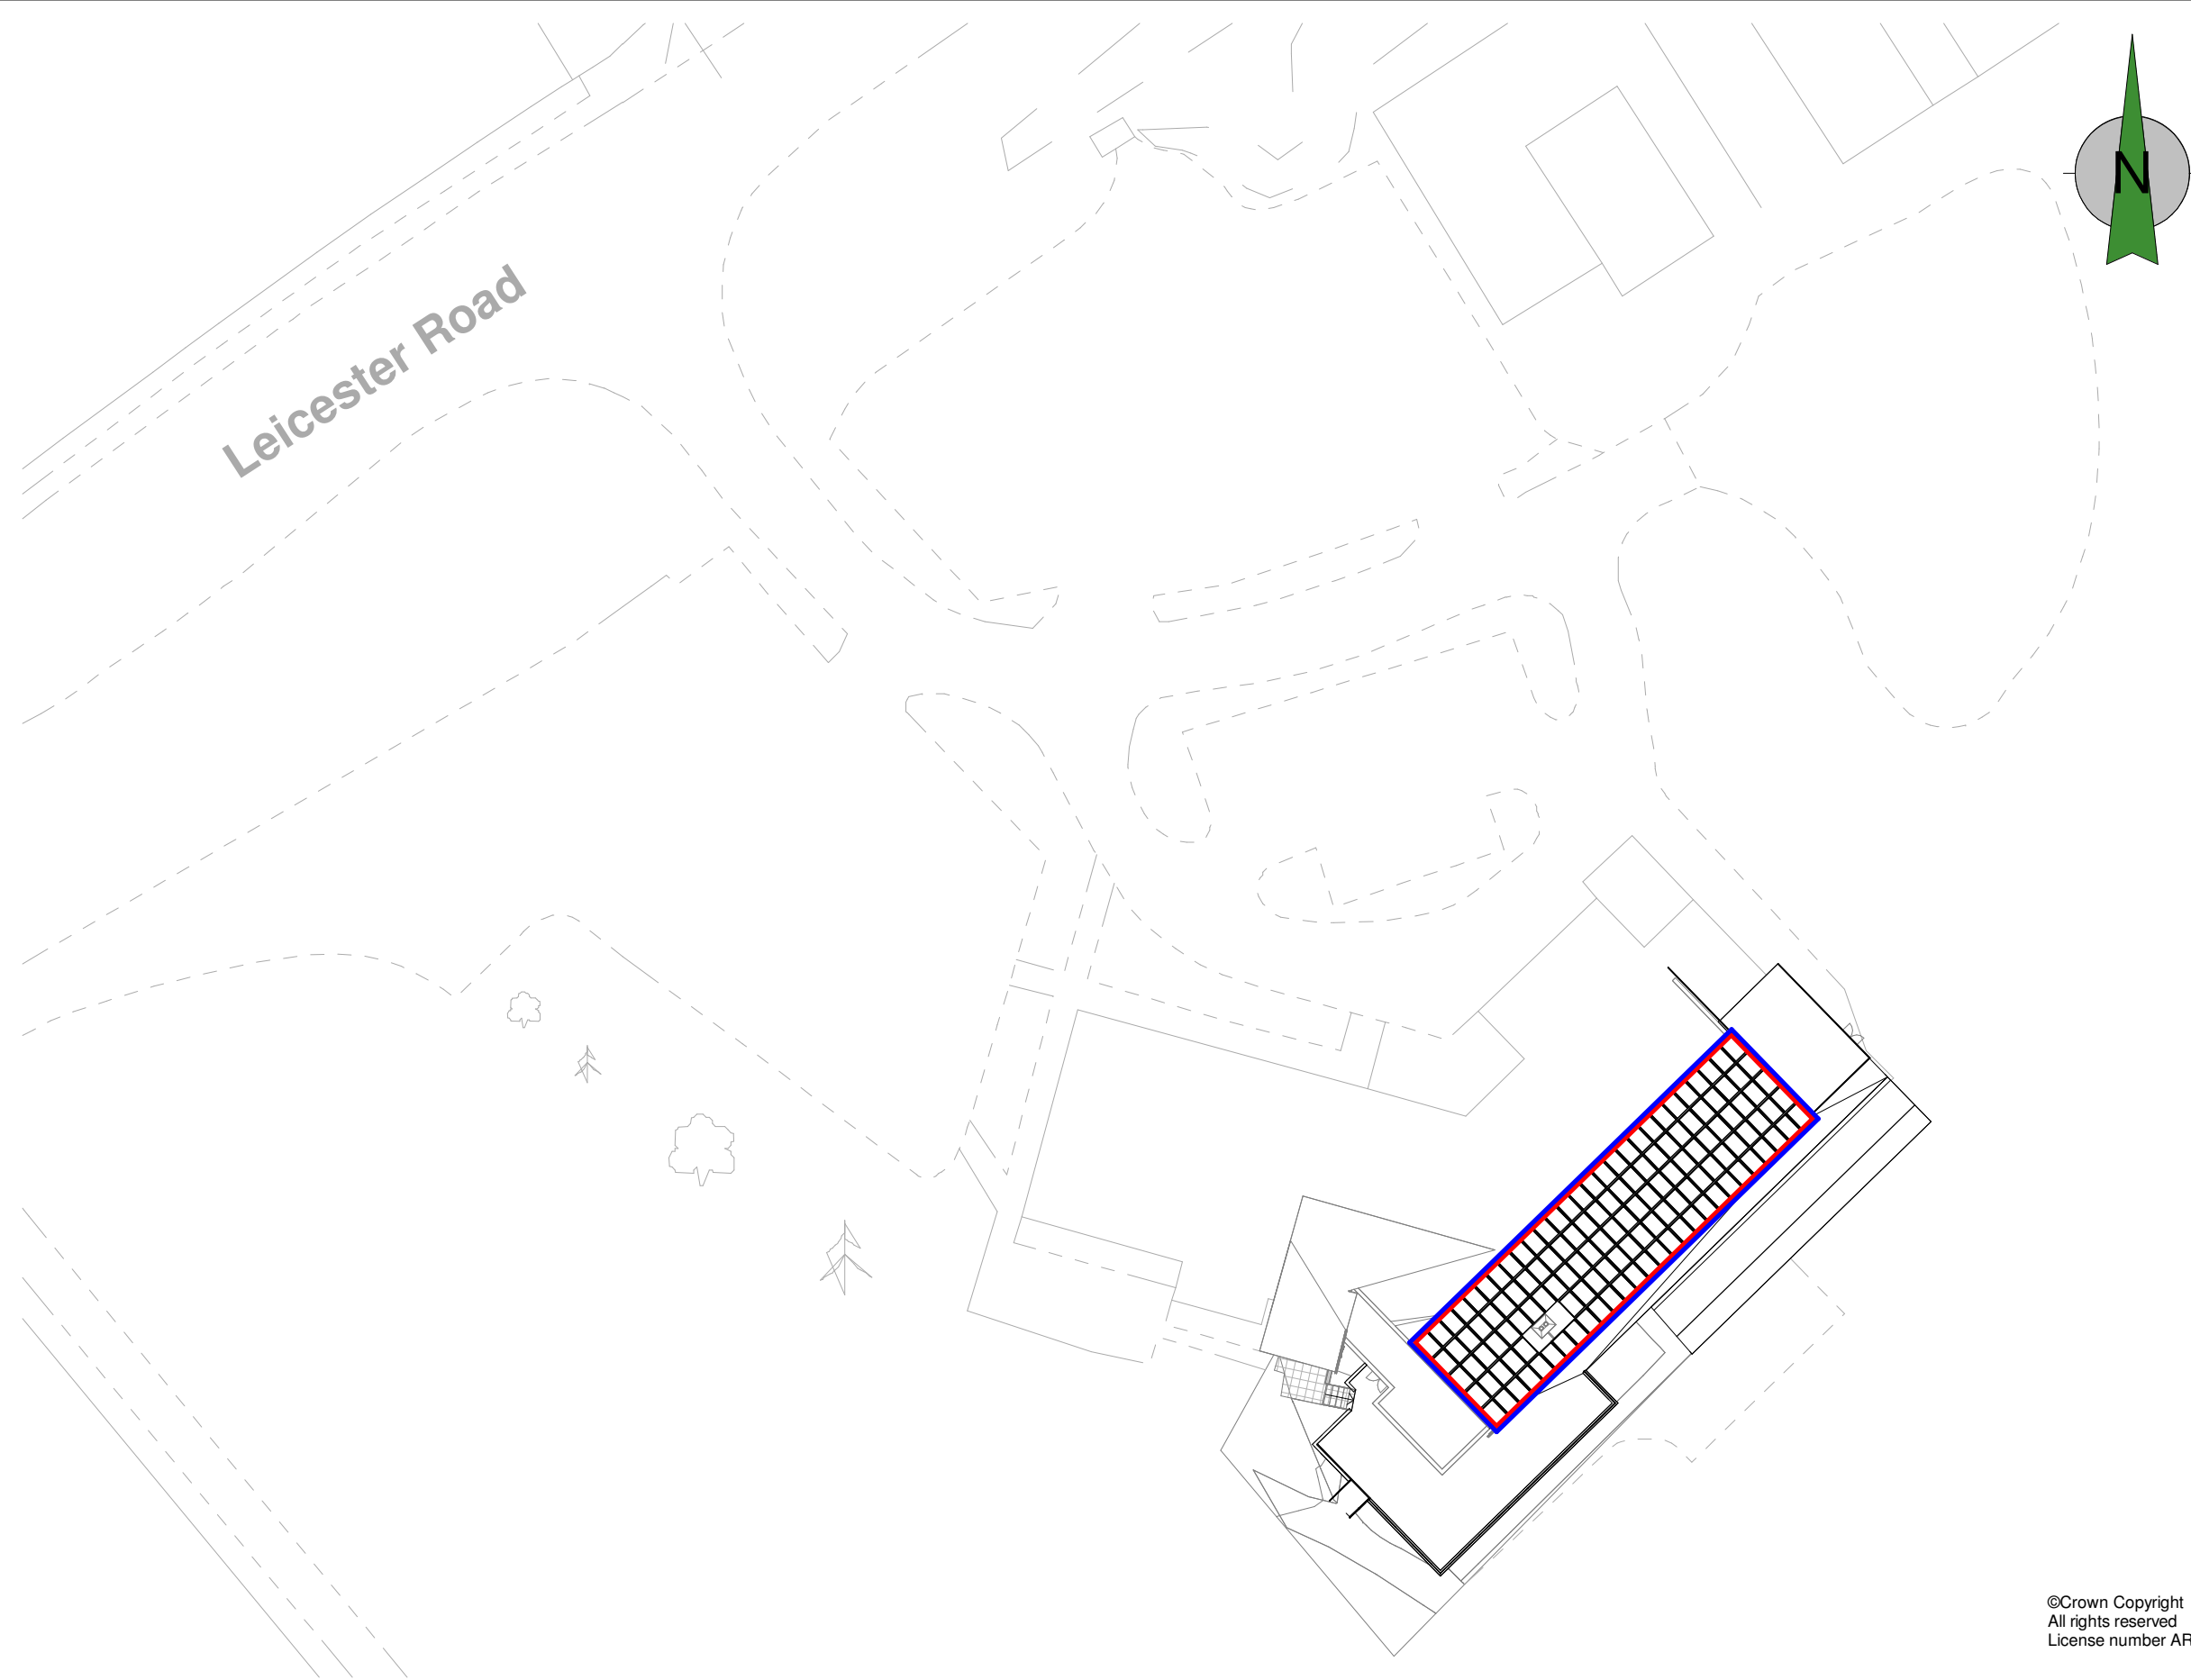

©Crown Copyright
All rights reserved
License number AR 100018741

Block Plan

Scale 1:500



Client Hinckley Golf Club				Job No. 25/101		Drawing No. 06		hayward ARCHITECTS LTD		 19 Station Road Hinckley Leicestershire LE10 1AW Tel: 01455 635 665 Fax: 01455 618 971 www.hayward-architects.co.uk	
Project	Proposed Solar Panels Hinckley Golf Club Leicester Road		Scale 1:500								
Drawing	Block Plan		Author MS	Sheet A3							
THE COPYRIGHT OF THIS DRAWING IS VESTED IN HAYWARD ARCHITECTS LTD. REPRODUCTION IN ANY FORM, EITHER IN WHOLE OR IN PART IS FORBIDDEN WITHOUT THE PRIOR WRITTEN PERMISSION OF THE COPYRIGHT HOLDER. DO NOT SCALE FROM DRAWING AND ONLY FIGURED DIMENSIONS ARE TO BE USED								Drawing Status Planning			

