



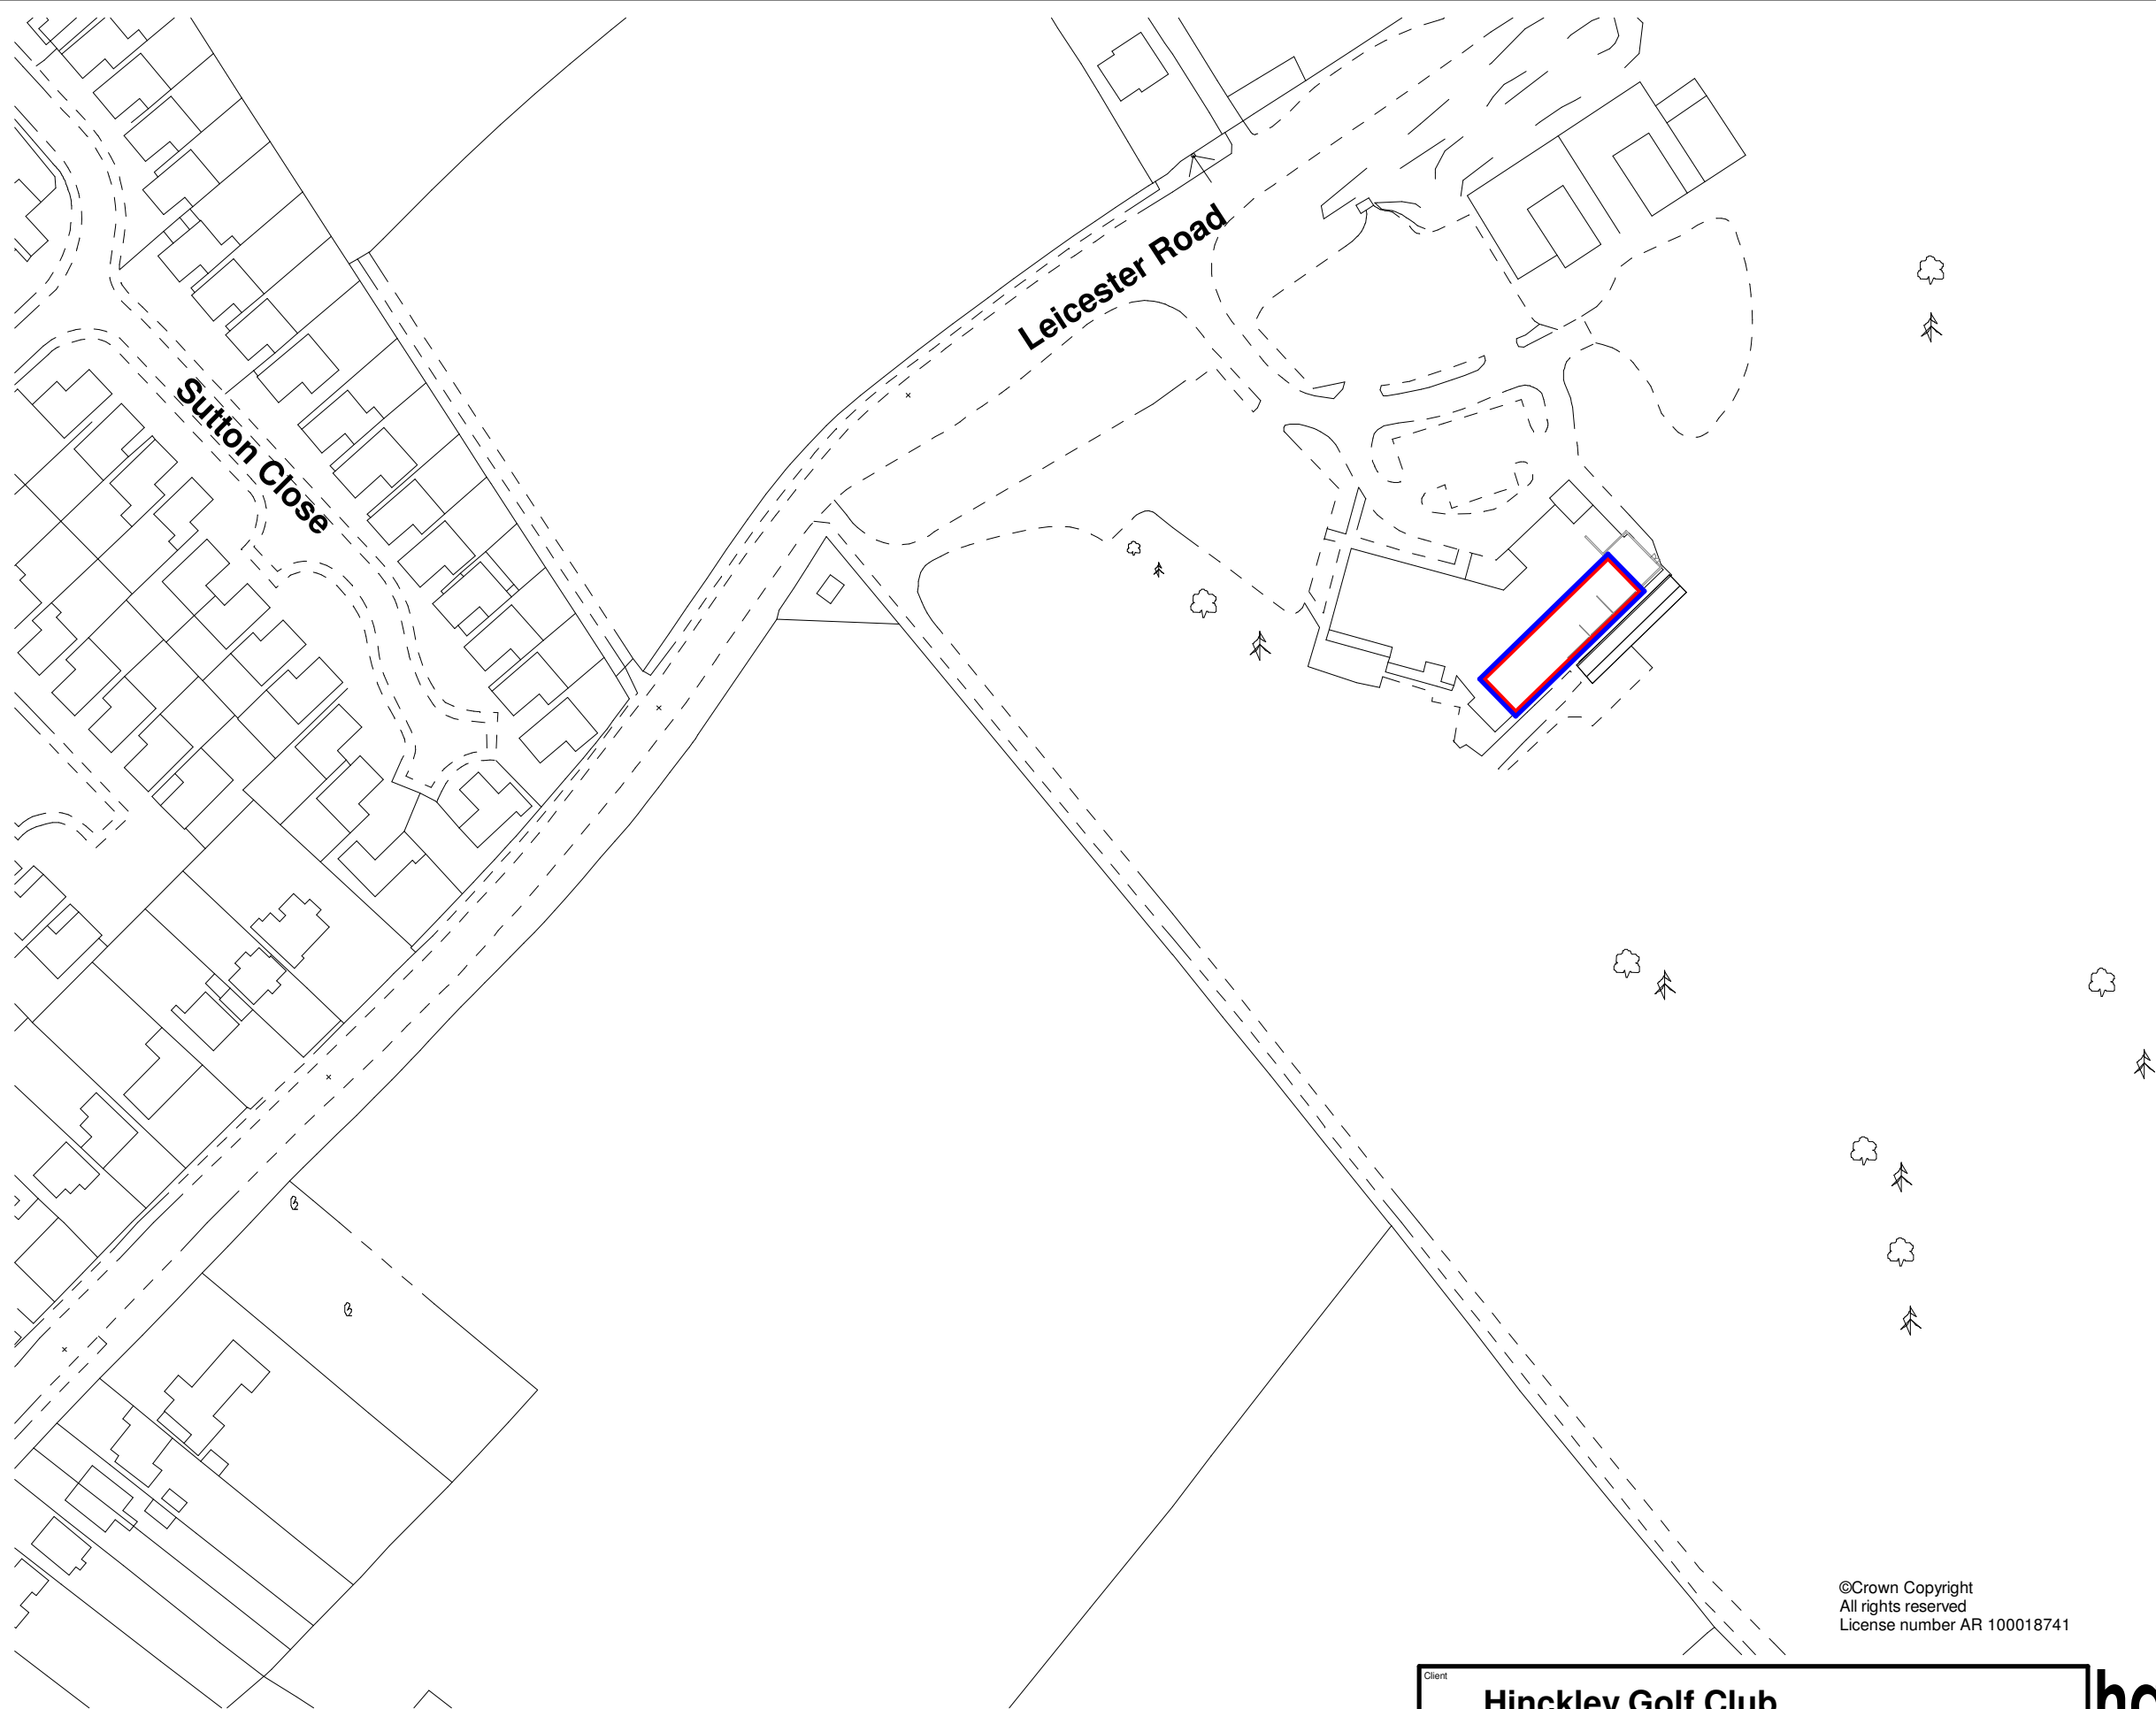

Location Plan

Scale 1:1250

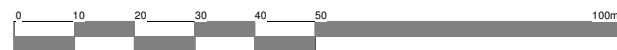

©Crown Copyright
All rights reserved
License number AR 100018741

Client Hinckley Golf Club				25/101	
Project Proposed Solar Panels Hinckley Golf Club Leicester Road		Scale 1:1250			
		Date Oct 2025		07	
Drawing Location Plan		Author MS	Sheet A3		
THE COPYRIGHT OF THIS DRAWING IS VESTED IN HAYWARD ARCHITECTS LTD. REPRODUCTION IN ANY FORM, EITHER IN WHOLE OR IN PART IS FORBIDDEN WITHOUT THE PRIOR WRITTEN PERMISSION OF THE COPYRIGHT HOLDER. DO NOT SCALE FROM DRAWING AND ONLY FIGURED DIMENSIONS ARE TO BE USED				Drawing Status Planning	

hayward
ARCHITECTS LTD
19 Station Road
Hinckley
Leicestershire
LE10 1AW
Tel: 01455 635 665
Fax: 01455 618 971
www.hayward-architects.co.uk