




Contractor to check all dimensions and levels before putting the work in hand.
Do Not Scale off this Drawing, If in Doubt Ask.
This drawing is the Copyright and must not be reproduced without written consent of DRM Architects

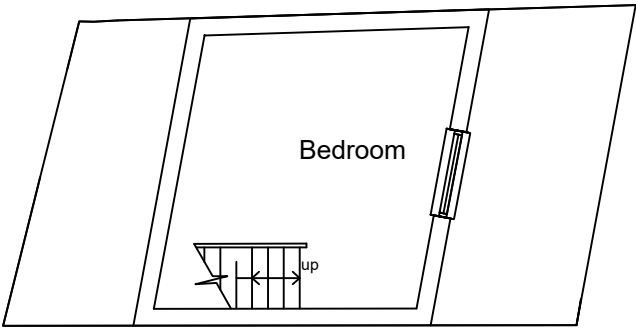

UPPER FLOOR

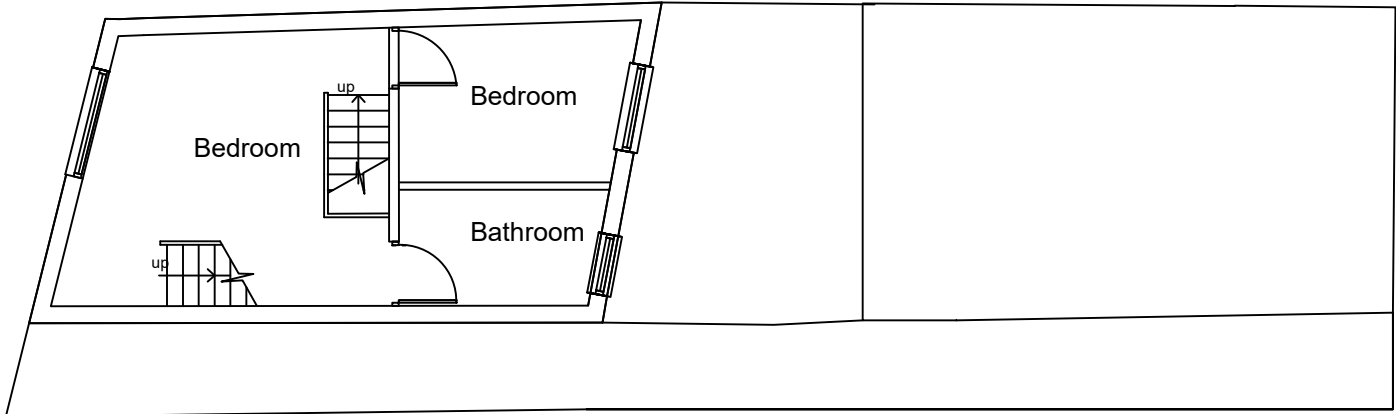

FIRST FLOOR

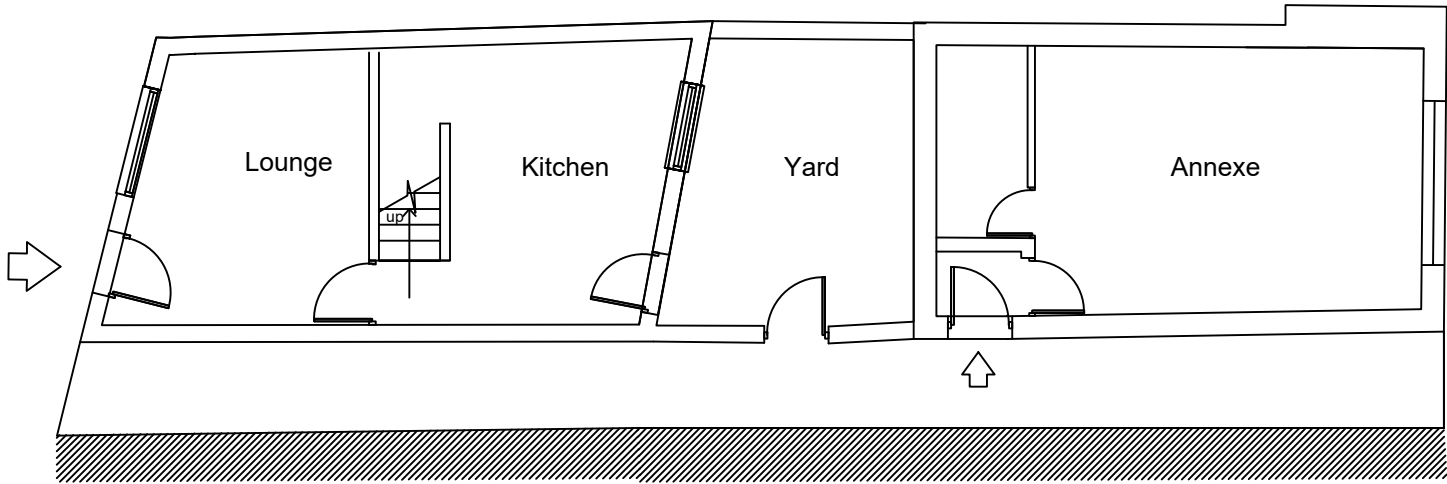

GROUND FLOOR

no.	date	revision	by
-----	------	----------	----



project
**37_LONDON_ROAD
HINCKLEY
LE10_1HQ**

client
**MR_MANJEET_HAYRE
AFFITTO_LTD
3_OSWIN_ROAD
LEICESTER,_LE3_1HR**

drawing
EXISTING_PLANS

scale 1:100 drawn DRM

checked date SEPT_2025

no

**170/PL04_-
PLANNING**



Scale 1:100

PLOT SIZE: A3 PLOT SCALE: 1: