




Contractor to check all dimensions and levels before putting the work in hand.
Do Not Scale off this Drawing, If in Doubt Ask.
This drawing is the Copyright and must not be reproduced without written consent of DRM Architects

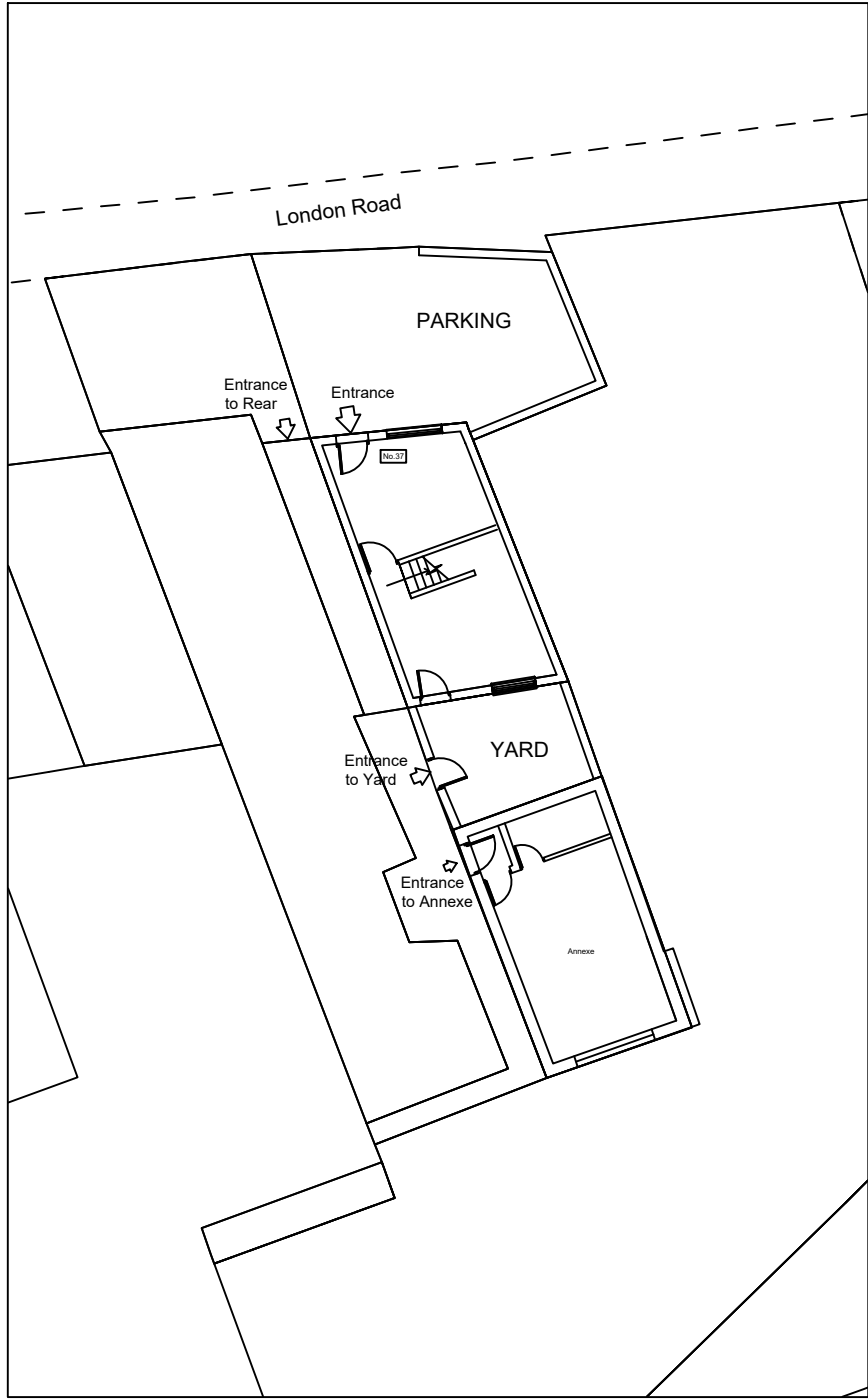

EXISTING LAYOUT

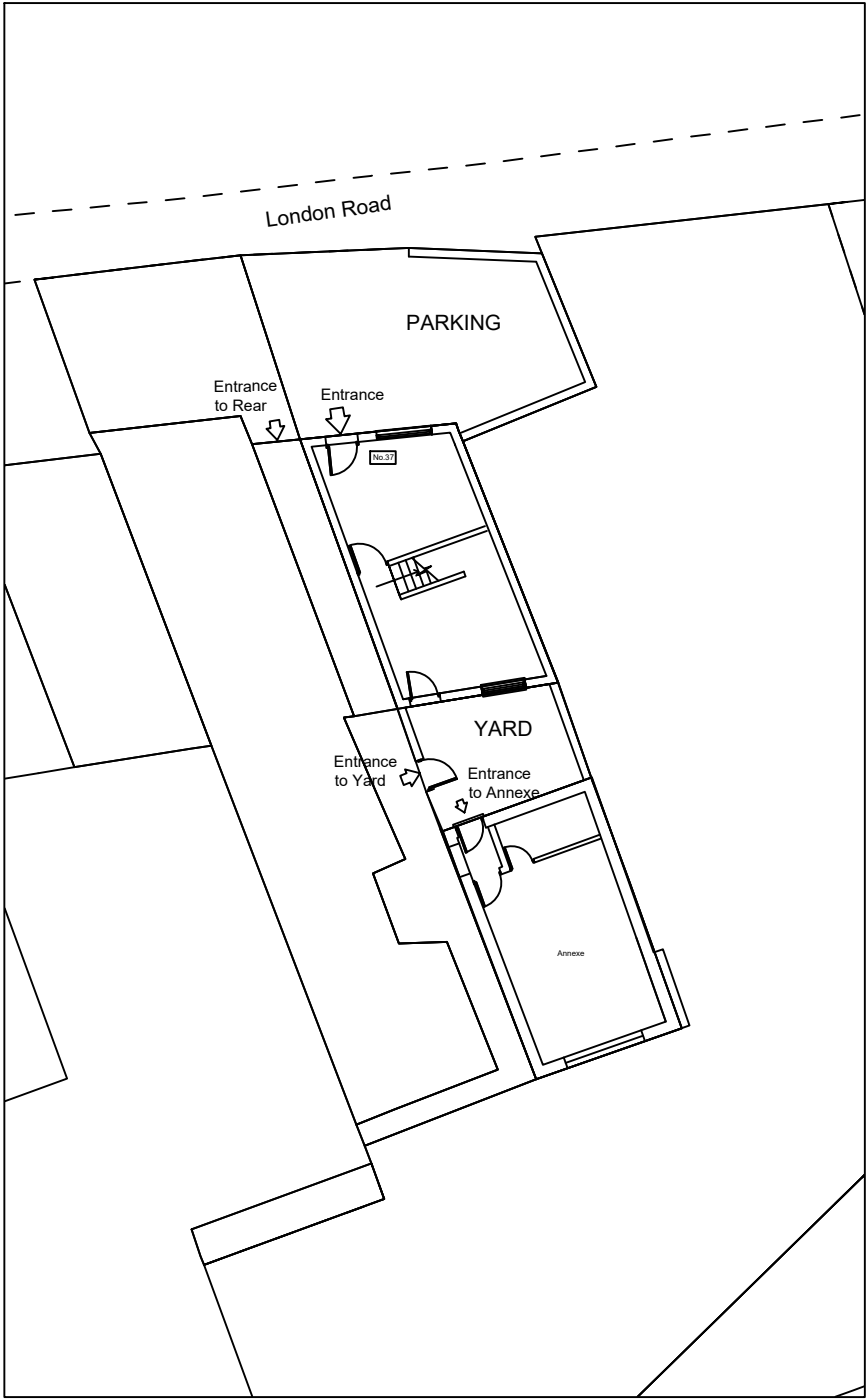

PROPOSED LAYOUT

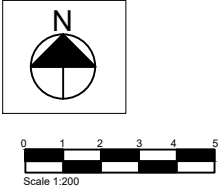

no.	date	revision	by



28 DUNCOMBE ROAD - LEICESTER - LE3 9EP
Tel - 07779731031
email - drm@drmarchitects.co.uk

project
**37_LONDON_ROAD
HINCKLEY
LE10_1HQ**

client
**MR_MANJEET_HAYRE
AFFITTO_LTD
3_OSWIN_ROAD
LEICESTER,_LE3_1HR**

drawing
BLOCK_PLAN

scale 1:100 drawn DRM

checked date SEPT_2025

no
**170/PL06_-
PLANNING**