
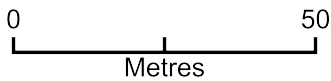


3587 - 11 Main Street

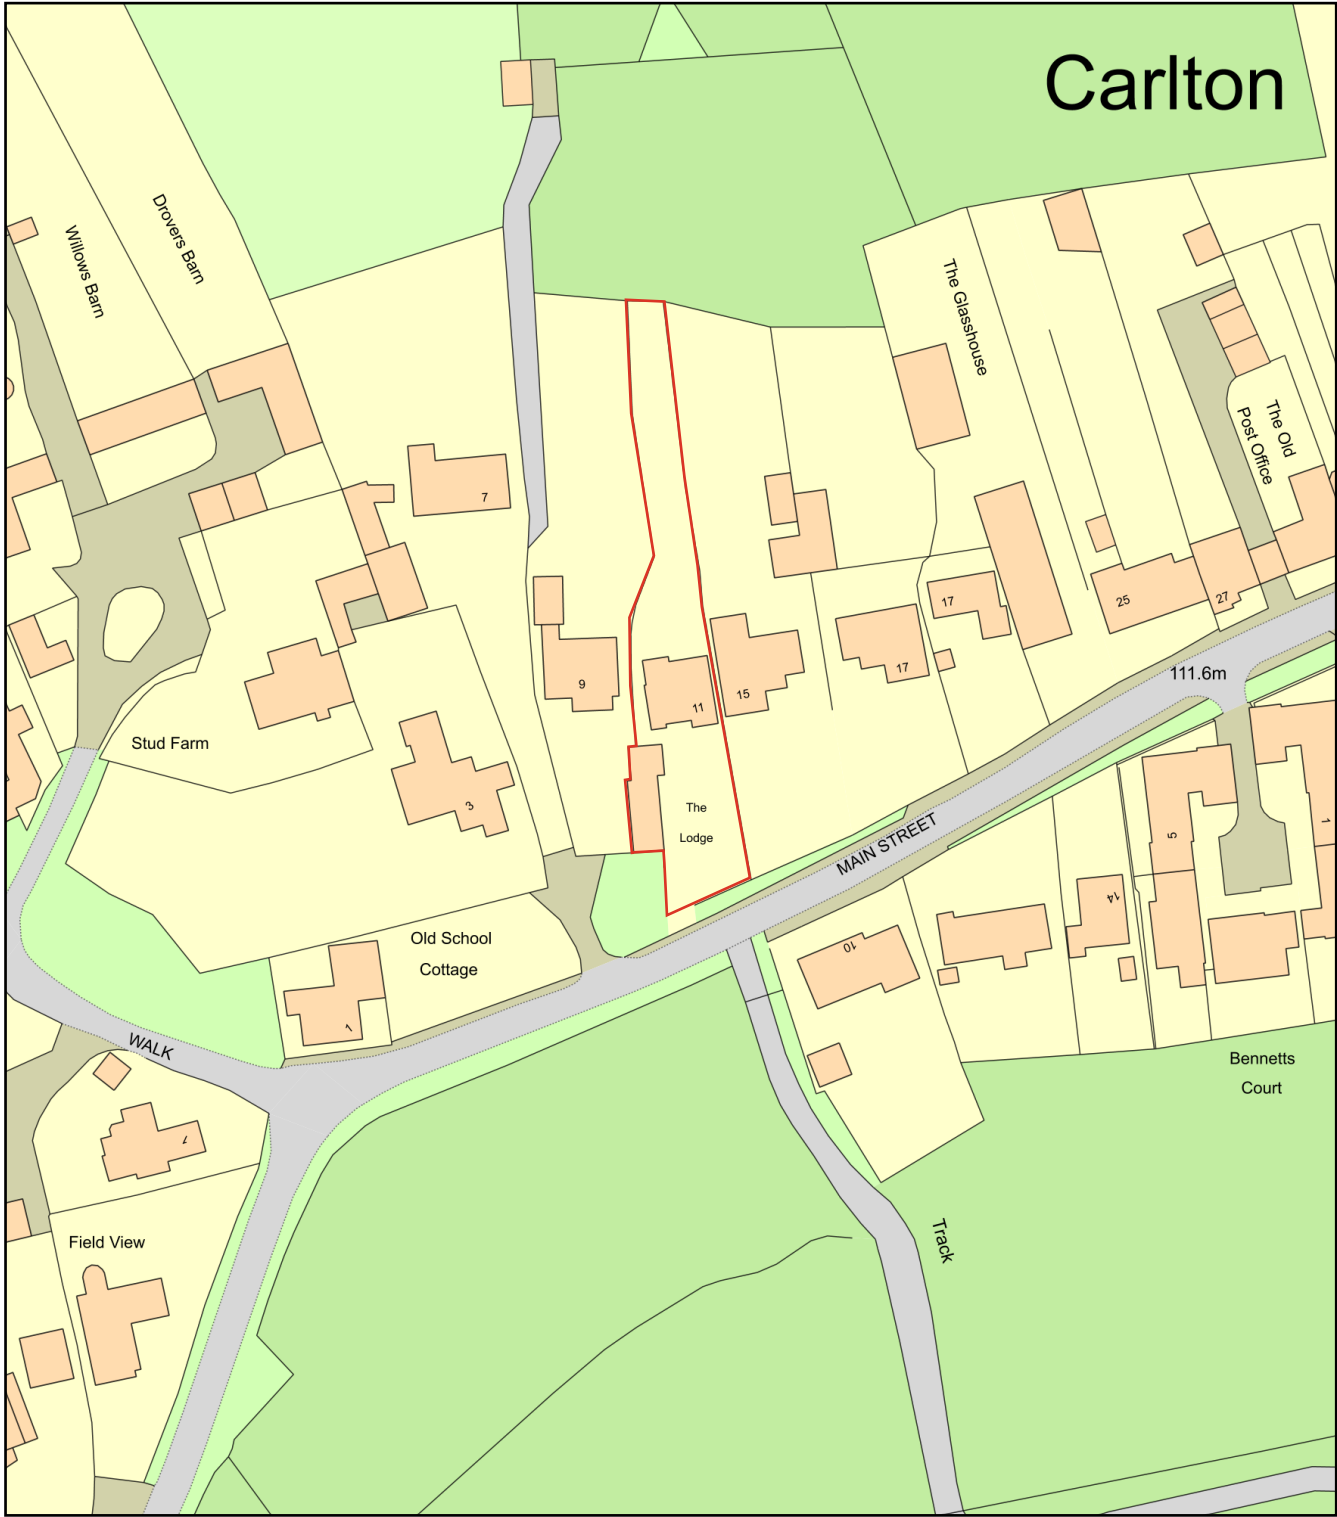

Plan Produced for: Mr M Sweet

Date Produced: 10 Jun 2025

Plan Reference Number / Project ID TQRQM25161133042779 / 3587

Scale: 1:1250 @ A4

