

NOTES
Internal partitions layout is indicative only and is subject to design development ???
This drawing is copyright.

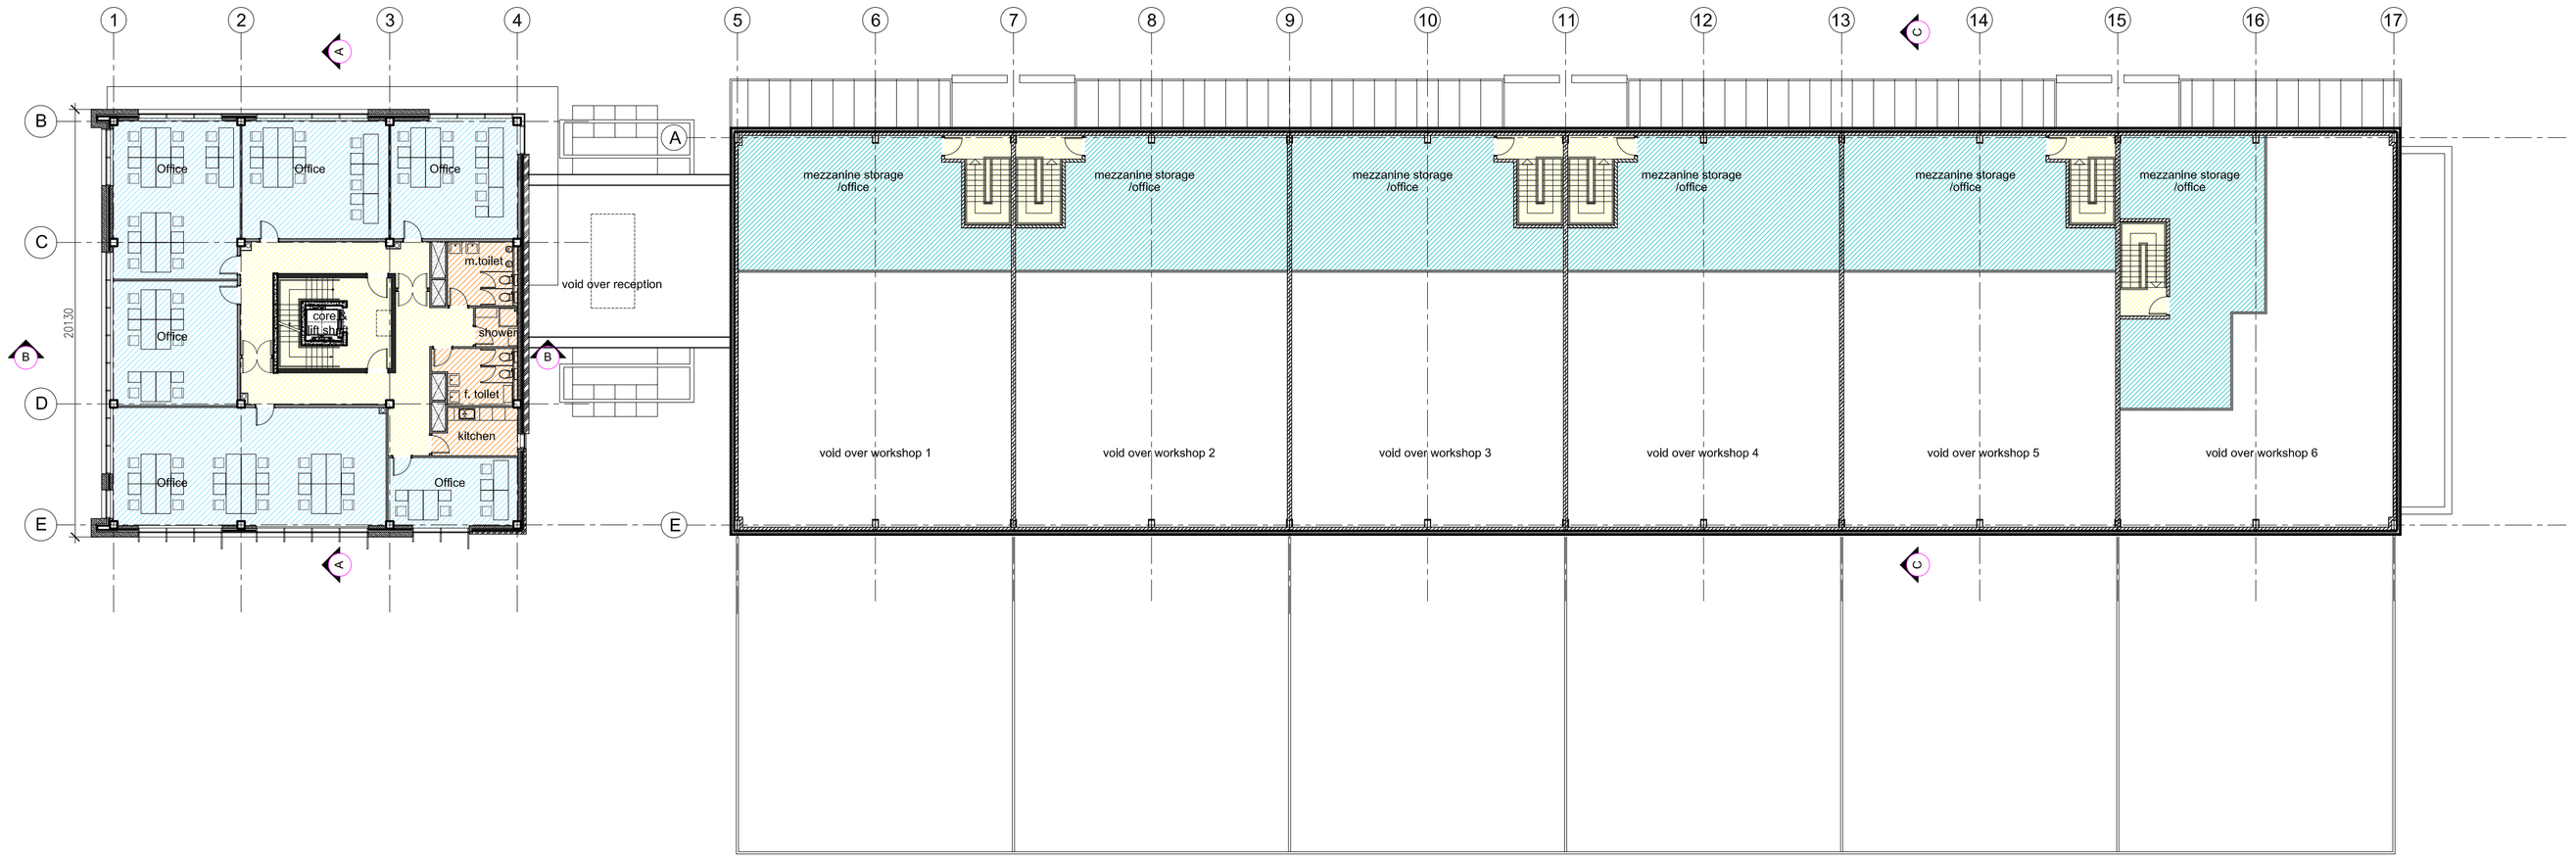

FIRST FLOOR

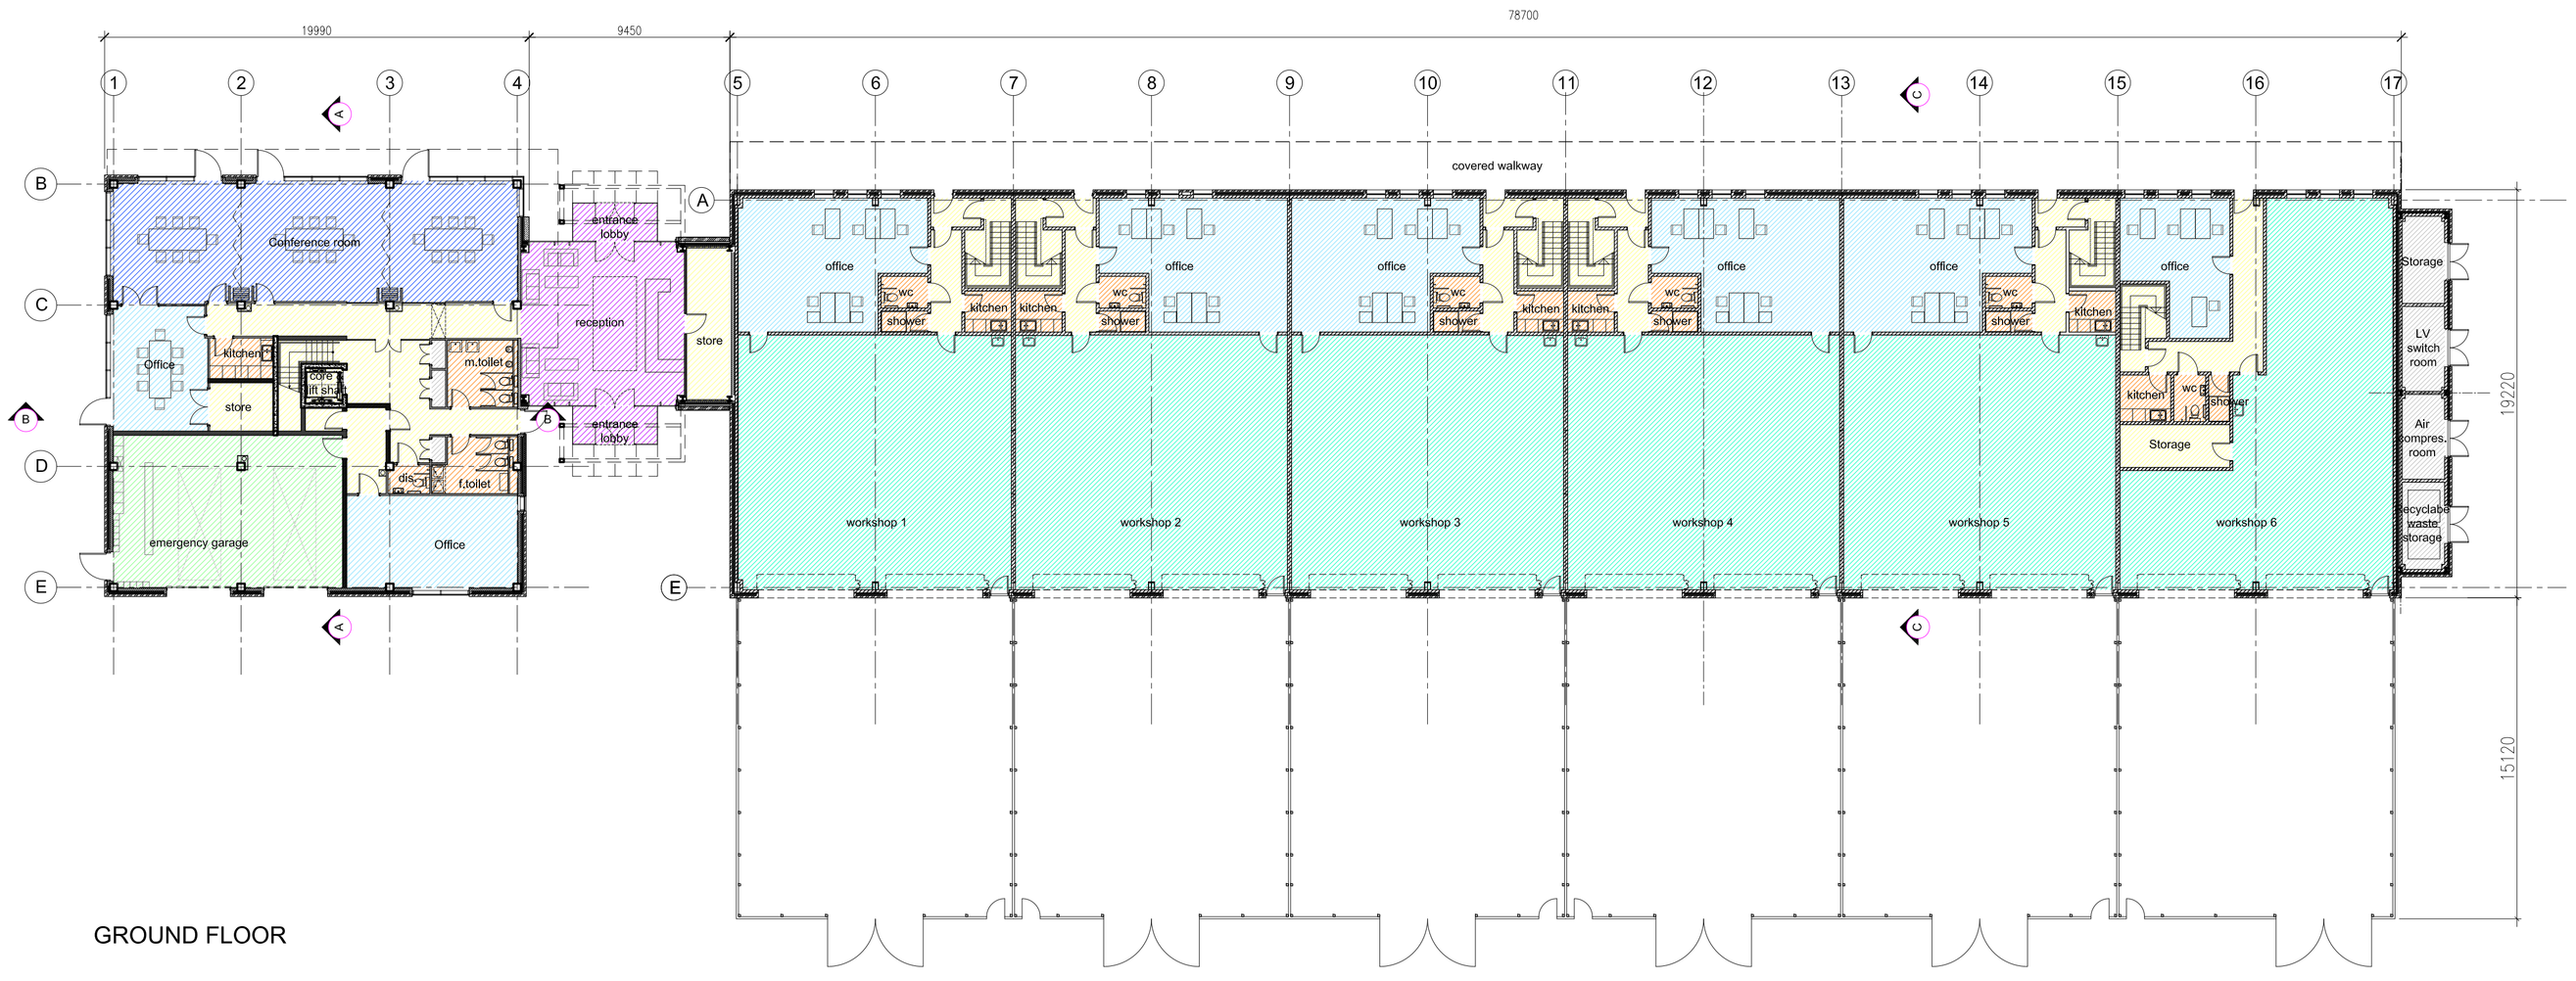

GROUND FLOOR

Rev.	Description	Drawn	Date

Geddes Architects
Geddes Architects
65B Hopton Street
London
SE1 9LR
T +44 020 7261 0277
F +44 020 7261 0266
mail@geddesarchitects.com
www.geddesarchitects.com

Client: MIRA

Project: Customer Building

Title: Ground & First Floor Plans

Date	September 2010	Plot Date	
Drawn	SM	CAD File	
Scale	1:200 @ A1	Checked	

09.034.00 (P)-002

© Geddes Architects Limited