

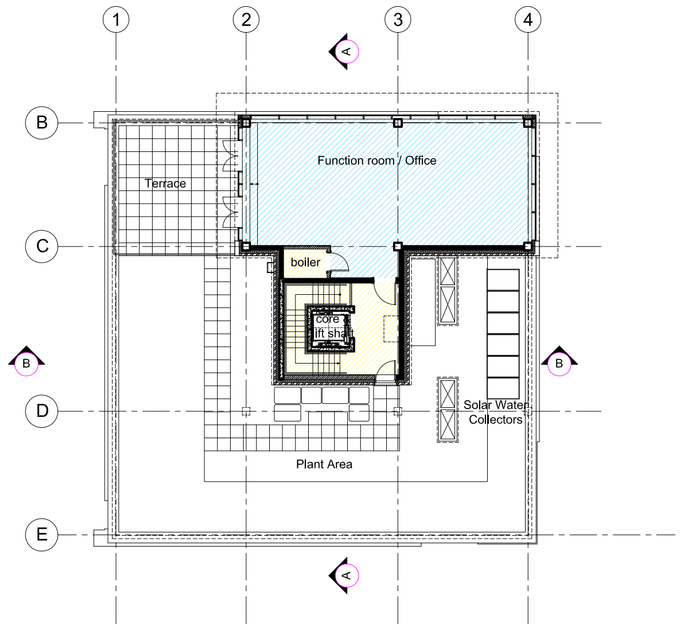



THIRD FLOOR

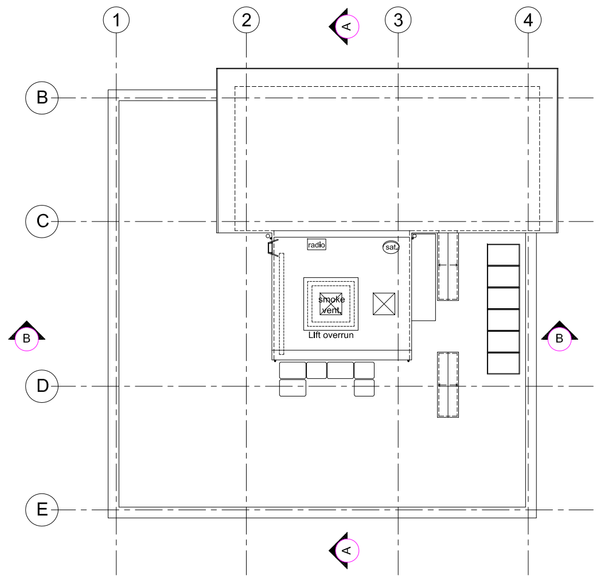


ROOF PLAN

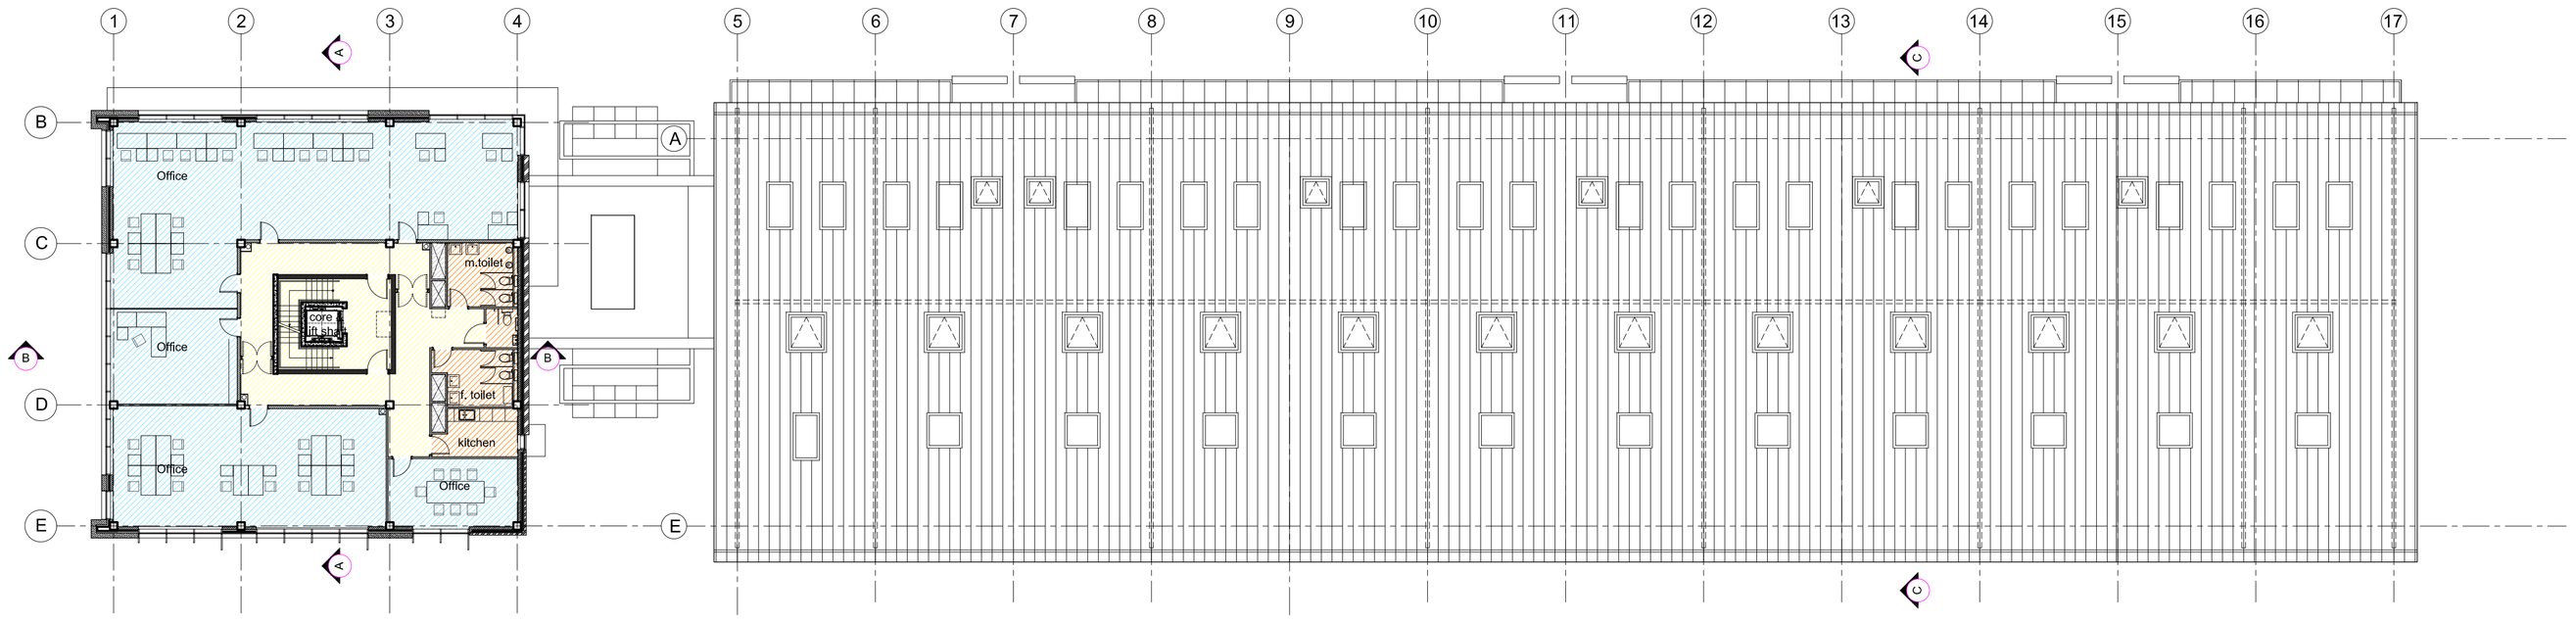


SECOND FLOOR

NOTES
Do not scale from this drawing.
Contractor to take and check all dimensions on site before work commences. Discrepancies to be reported to architect.
Subcontractor to verify all dimensions on site before making shop drawings or commencing manufacture.

This drawing is copyright.

N

| Rev. | Description | Drawn | Date |
|---|---|---|---|

Geddes Architects

Geddes Architects
65B Hopton Street
London
SE1 9LR
T +44 020 7261 0277
F +44 020 7261 0266
mail@geddesarchitects.com
www.geddesarchitects.com

Client
MIRA

Project
Customer Building

Title
Second , Third & Roof Plans

| | | | |
|---|---|---|---|
| Date | September 2010 | Plot Date | |
| Drawn | SM | CAD File | |
| Scale | 1:200 @ A1 | Checked | |

09.034.00 (P)-003

© Geddes Architects Limited