



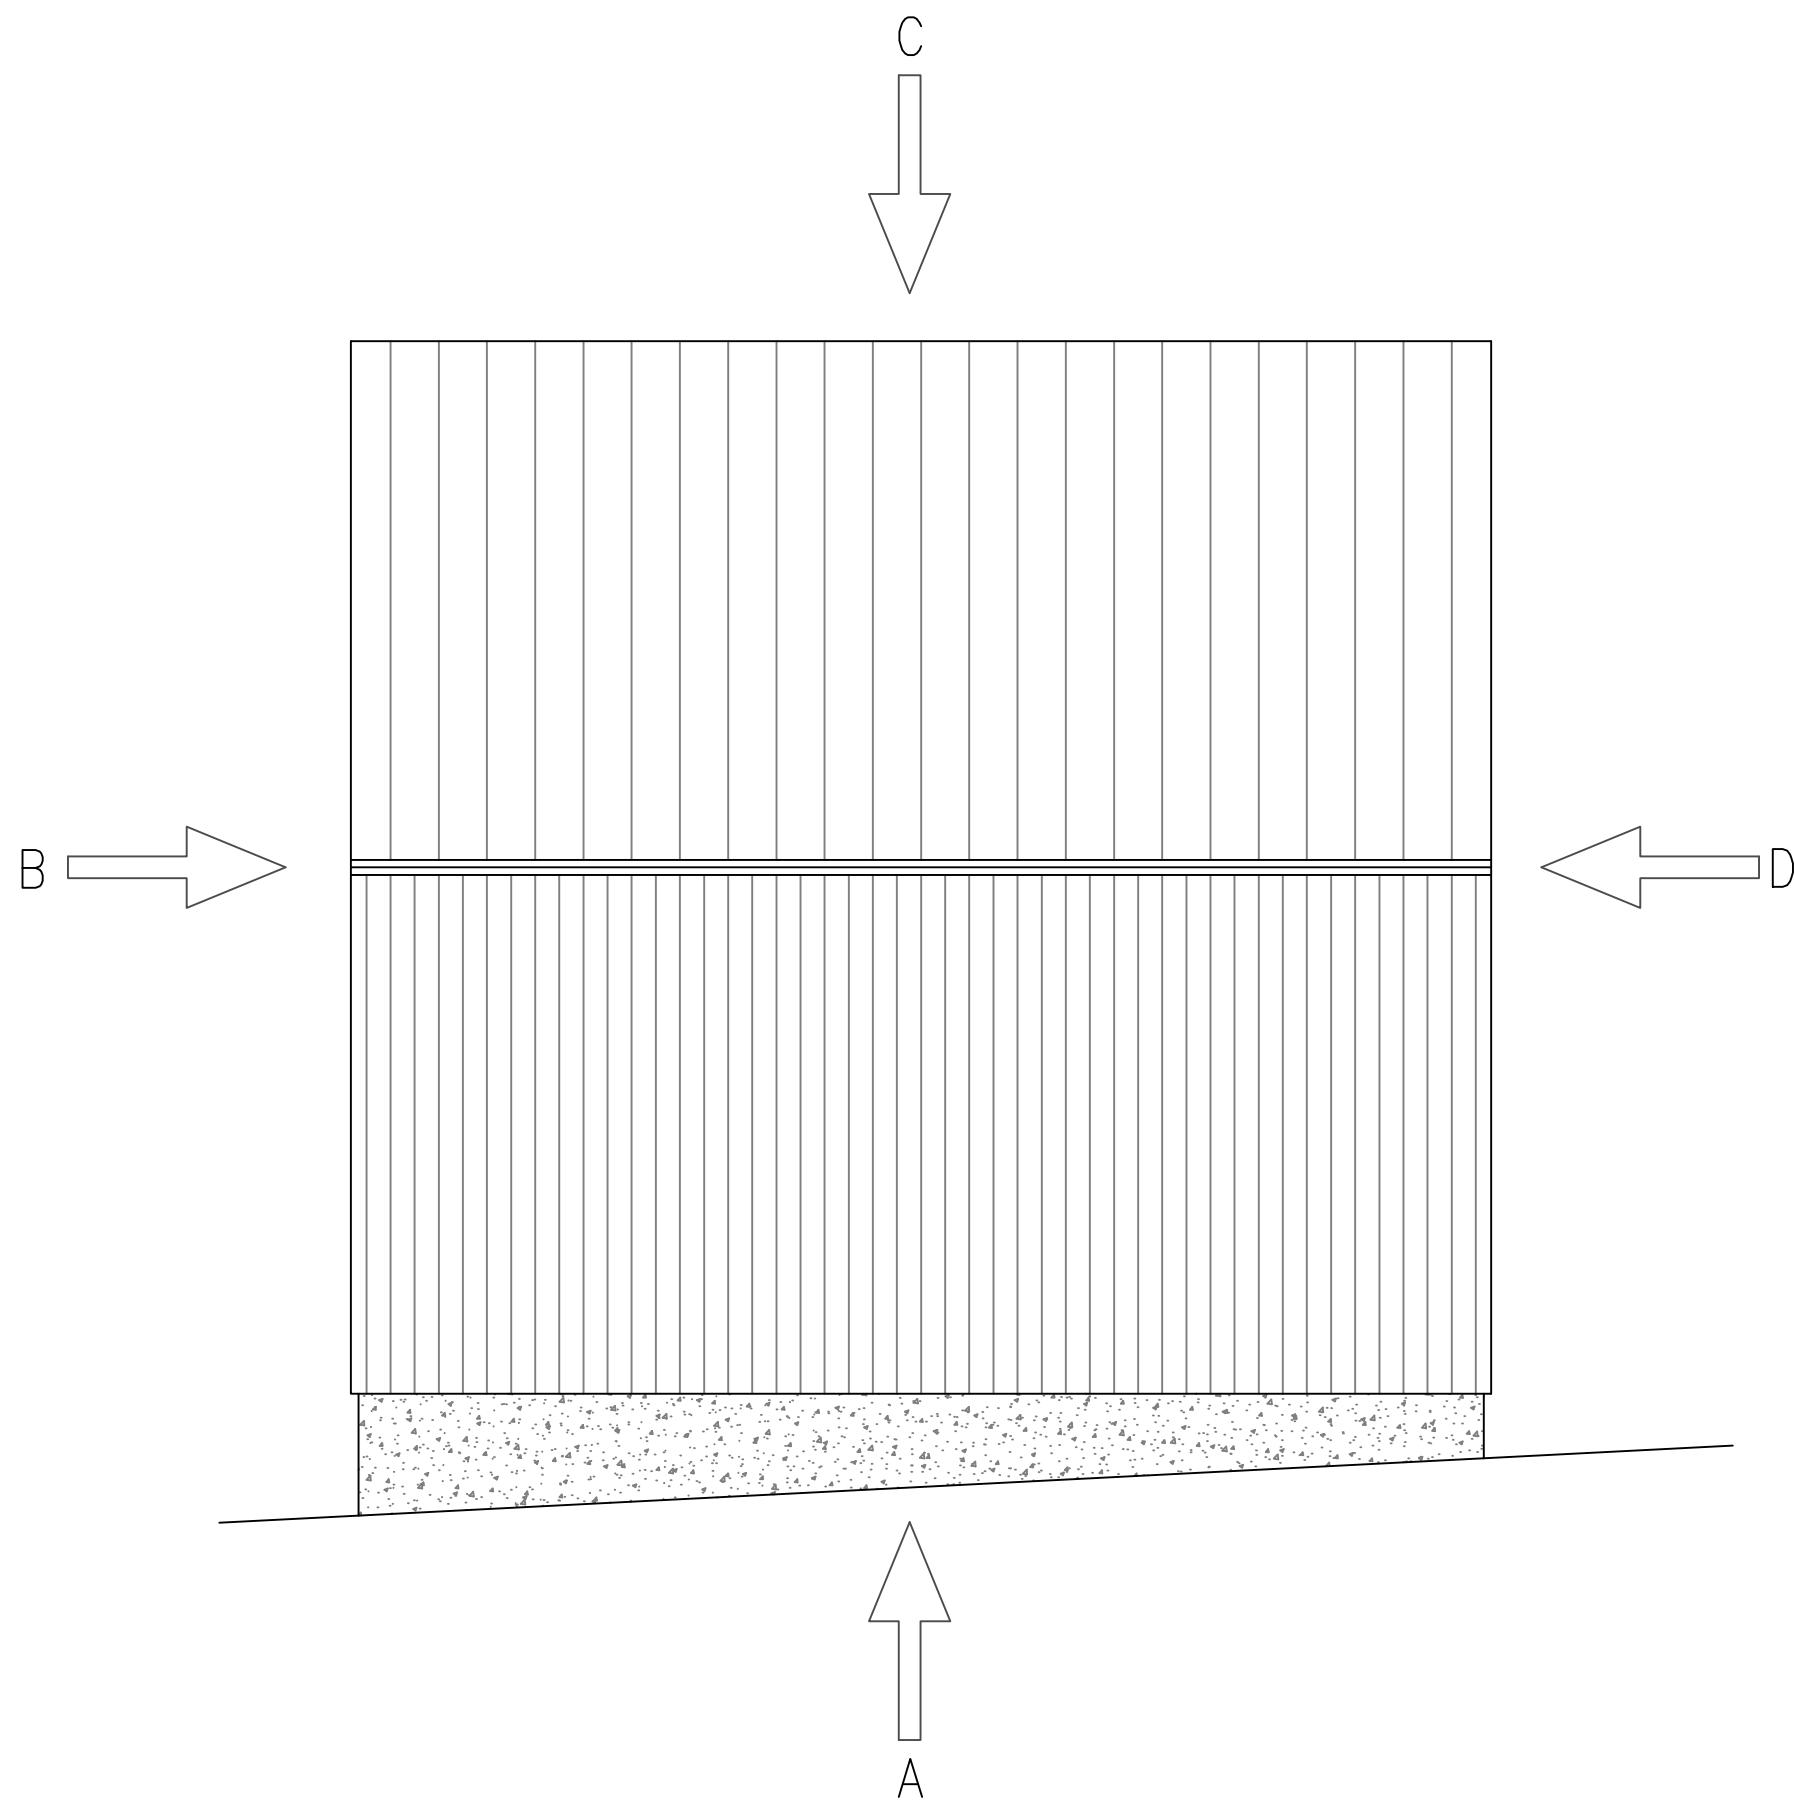

PROPOSED ROOF LAYOUT (SCALE 1:50)

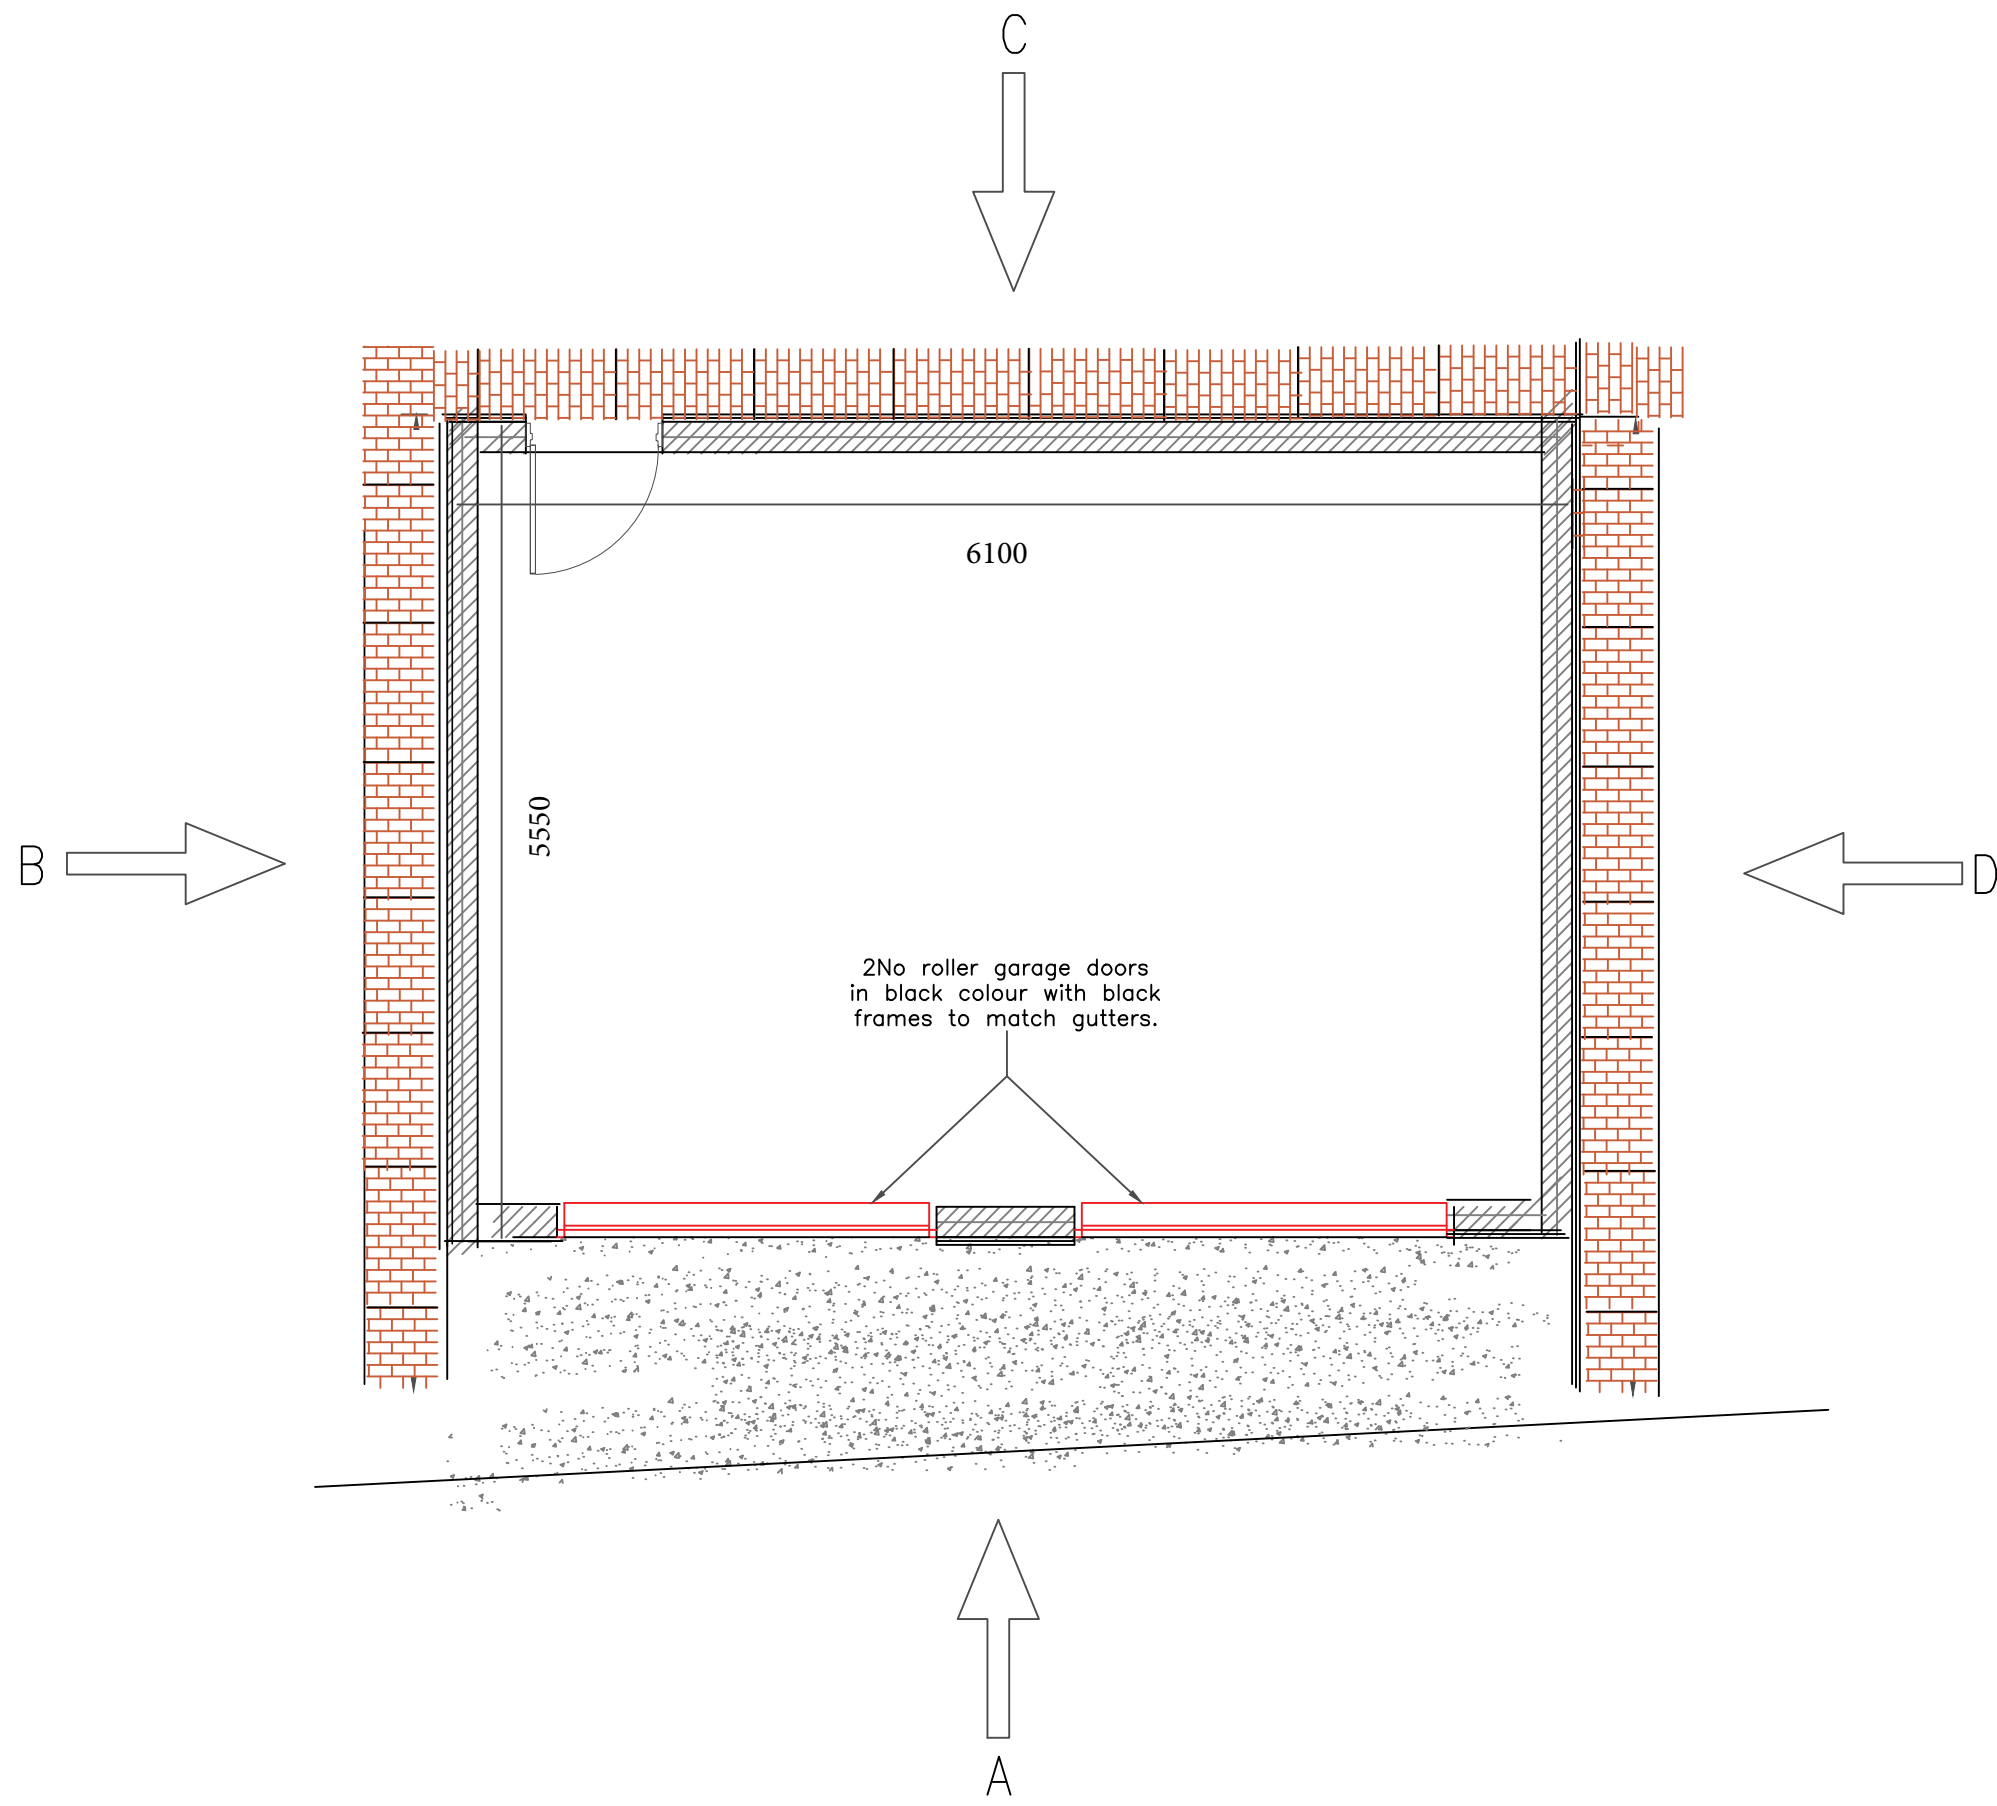


PROPOSED GROUND FLOOR LAYOUT (SCALE 1:50)




Example Brickwork




Example Roof Covering

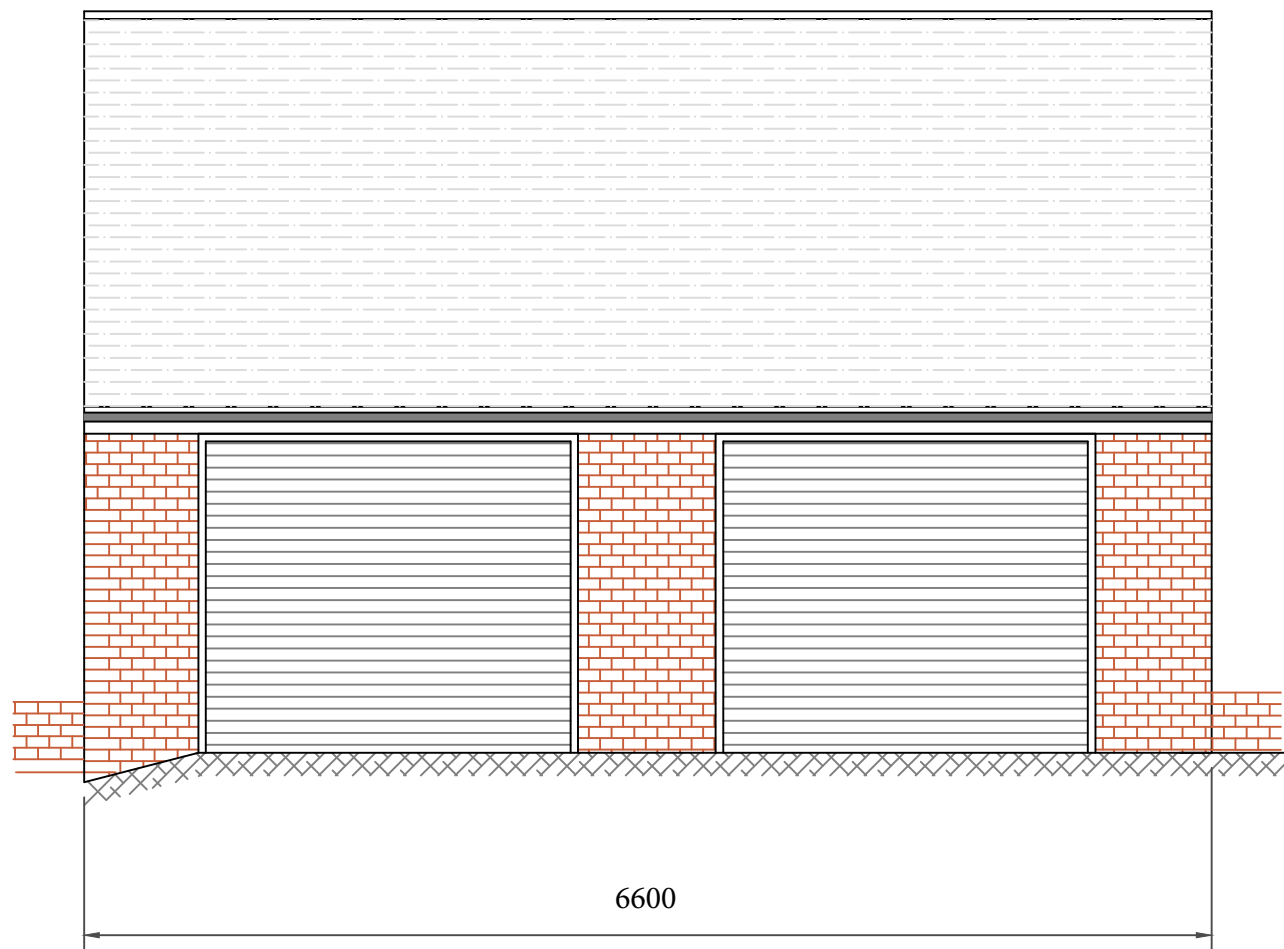


PROPOSED ELEVATION A (SCALE 1:50)

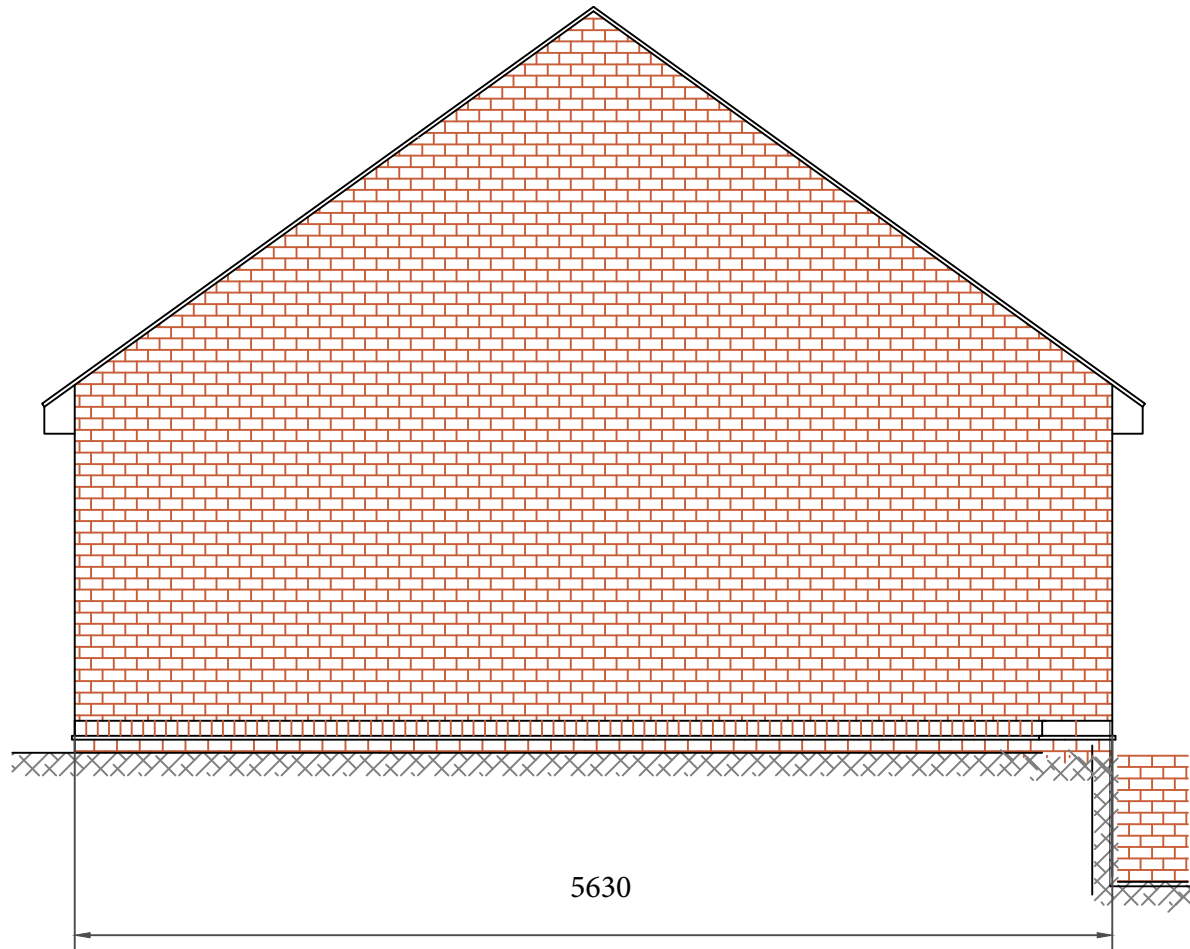

PROPOSED ELEVATION D (SCALE 1:50)

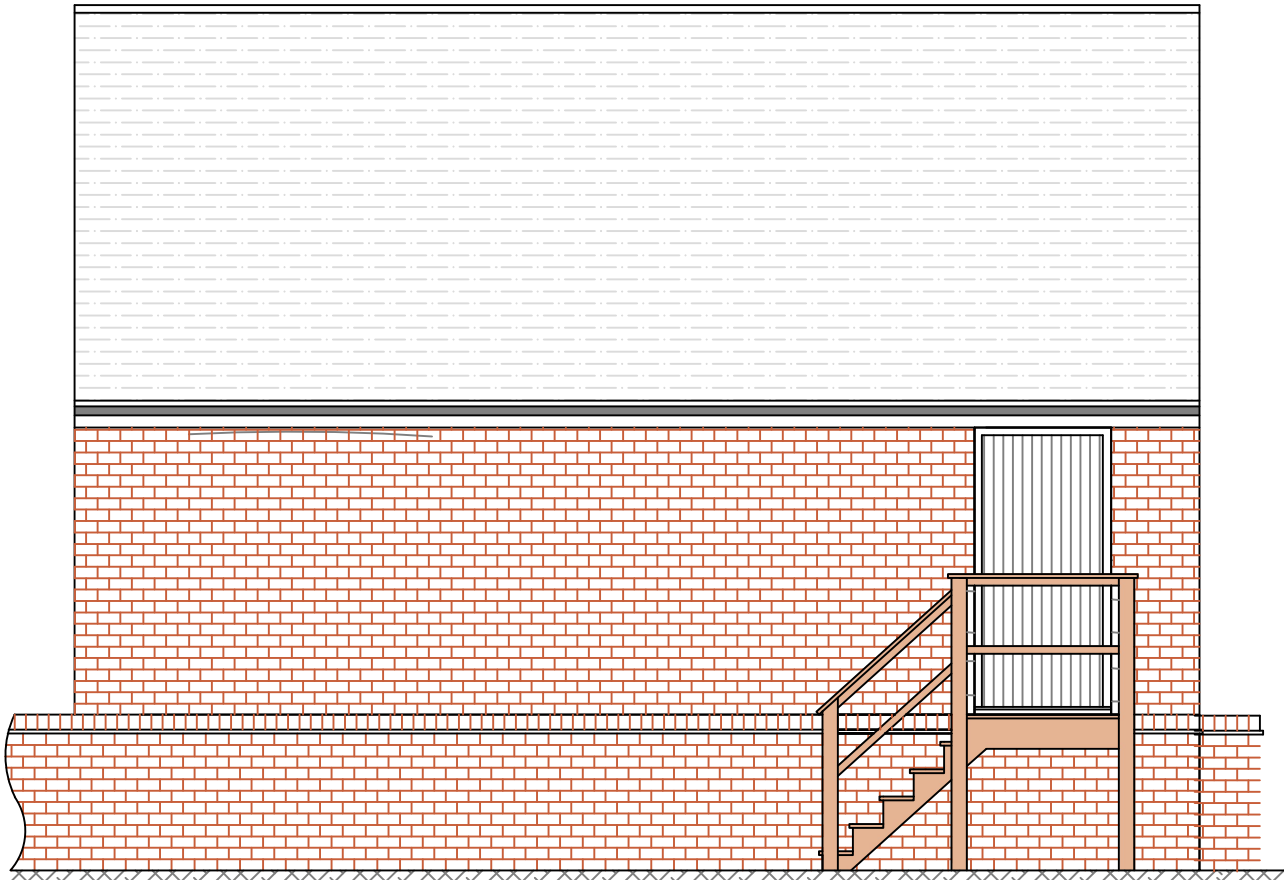

PROPOSED ELEVATION C (SCALE 1:50)

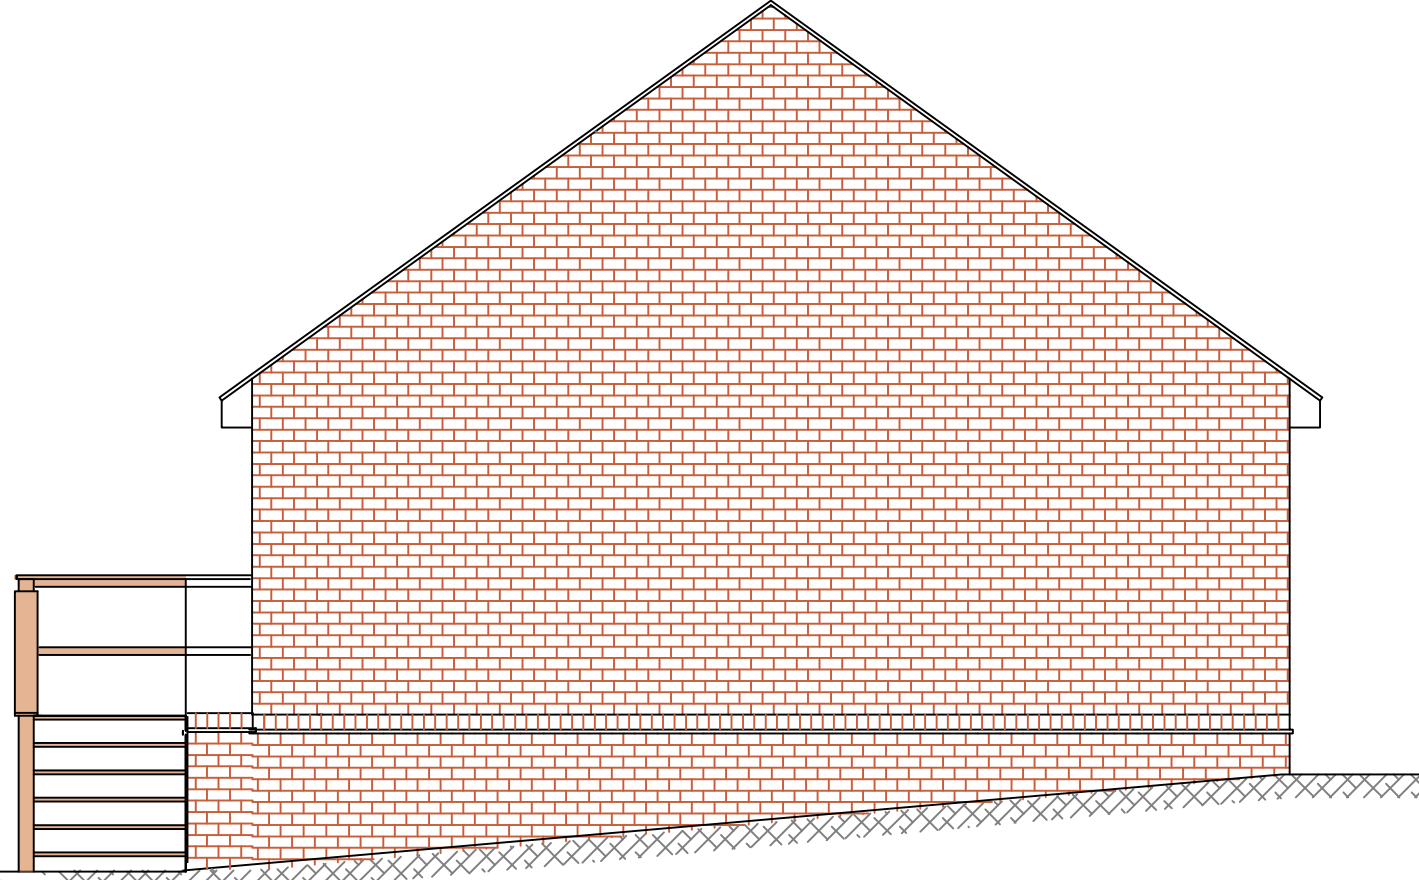

PROPOSED ELEVATION B (SCALE 1:50)

This drawing is copyright of A&I Designs Ltd and must not be copied or reproduced in part or whole, without express permission of A&I Designs Ltd.

Do not scale from drawings unless by agreement with A&I Designs. Check all dimensions on site prior to commencing the works.

|   |                                         |     |  |           |
|---|-----------------------------------------|-----|--|-----------|
| E | Drawing updated to clients comments     | RGG |  | 12 Feb 24 |
| D | Drawing updated to clients comments     | RGG |  | 18 Nov 24 |
| C | Scale bar added at the planners request | RGG |  | 18 Oct 24 |
| B | Drawing updated to clients comments     | RGG |  | 14 Oct 24 |
| A | Drawing updated to clients comments     | RGG |  | 7 Oct 24  |

| REV. | AMENDMENTS: | DRN. | CHK. | APP. | DATE: |
|------|-------------|------|------|------|-------|
|------|-------------|------|------|------|-------|

STATUS:

FOR PLANNING

|                 |             |              |               |
|-----------------|-------------|--------------|---------------|
| DRAWN BY:       | CHECKED BY: | APPROVED BY: | SCALE:        |
| DATE: 08 May 25 | DATE:       | DATE:        | As Noted @ A1 |

ORIGINAL DRAWING SIZE 914 X 609 (A1)

CLIENT: Mr Butler

PROJECT: 2 The Manor,  
Wood Lane,  
Norton-Juxta-Twycross, CV19 3QB

DRAWING TITLE: Proposed  
Layouts & Elevations

DRAWING NUMBER: 2350-003 E