

Rev E - BCP Updates - MO - 17.04.26


● Denotes Electric meter

ASHBY ROAD


20

Plot 2

Plot 1

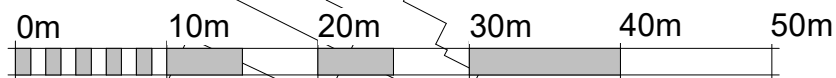

SCALE 1:500 @ A4

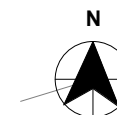

www.hayward-architects.co.uk

Client

Project

Drawing

Scale

Sheet	A4
-------	----

Date _____

Author	MO
--------	----

Checked by	JET
------------	-----

Job No.

23 07

Drawing No.

PL 02 E

Drawing Status

Planning Submission

THE COPYRIGHT OF THIS DRAWING IS VESTED IN HAYWARD ARCHITECTS LTD.
REPRODUCTION IN ANY FORM, EITHER IN WHOLE OR IN PART IS FORBIDDEN
WITHOUT THE PRIOR WRITTEN PERMISSION
OF THE COPYRIGHT HOLDER. DO NOT SCALE FROM DRAWING AND ONLY
FIGURED DIMENSIONS ARE TO BE USED