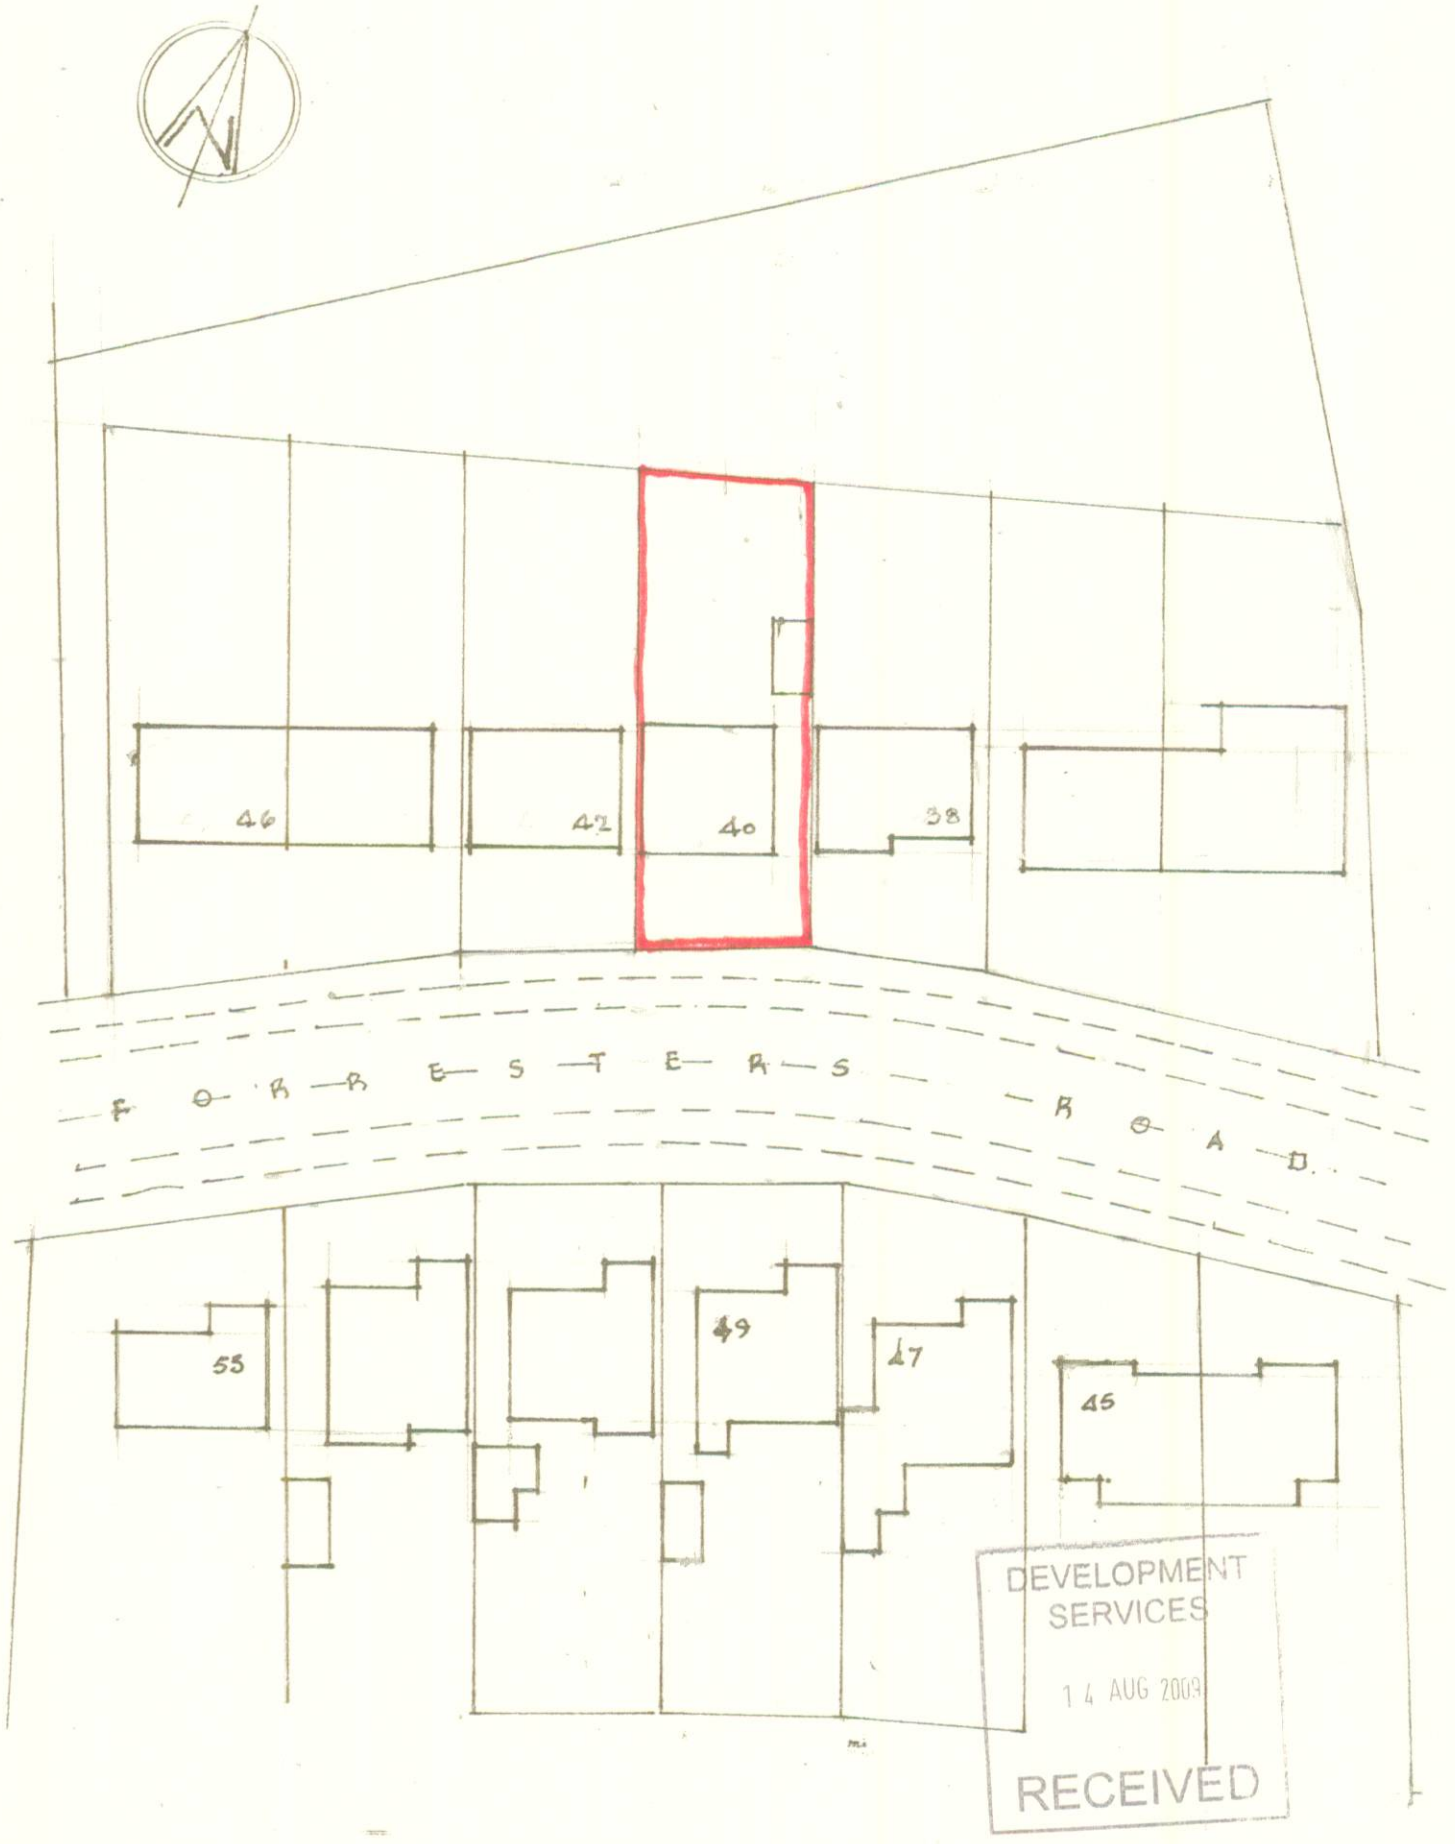


DEVELOPMENT SERVICES
14 AUG 2009
RECEIVED

BLOCK PLAN

C. J. BUSTED M.C.I.A.

ROOF ALTERATIONS AT 40 FORRESTERS ROAD BURBAGE

Date: Aug 09

Scale: 1:500 Drwg N° B072009