EXISTING FIRST FLOOR PLAN - CV13 0QN (ISSUE B)

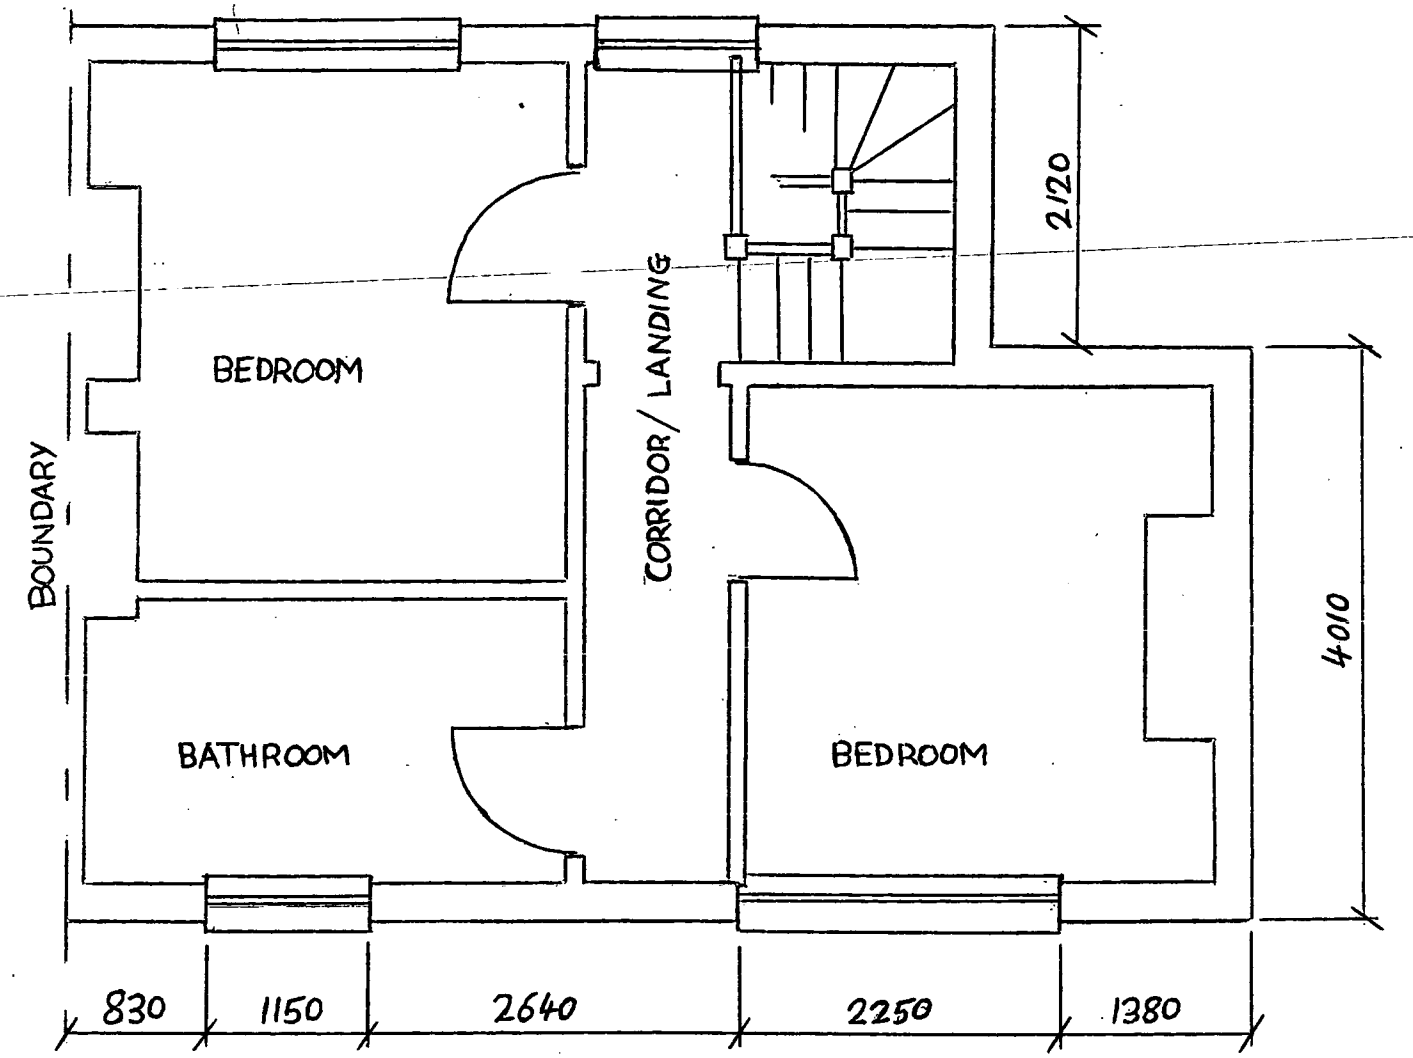

DEVELOPMENT SERVICES
14 AUG 2009
RECEIVED

NOT TO SCALE
A4

PROPOSED FIRST FLOOR PLAN - CV13 0QN (ISSUE D)

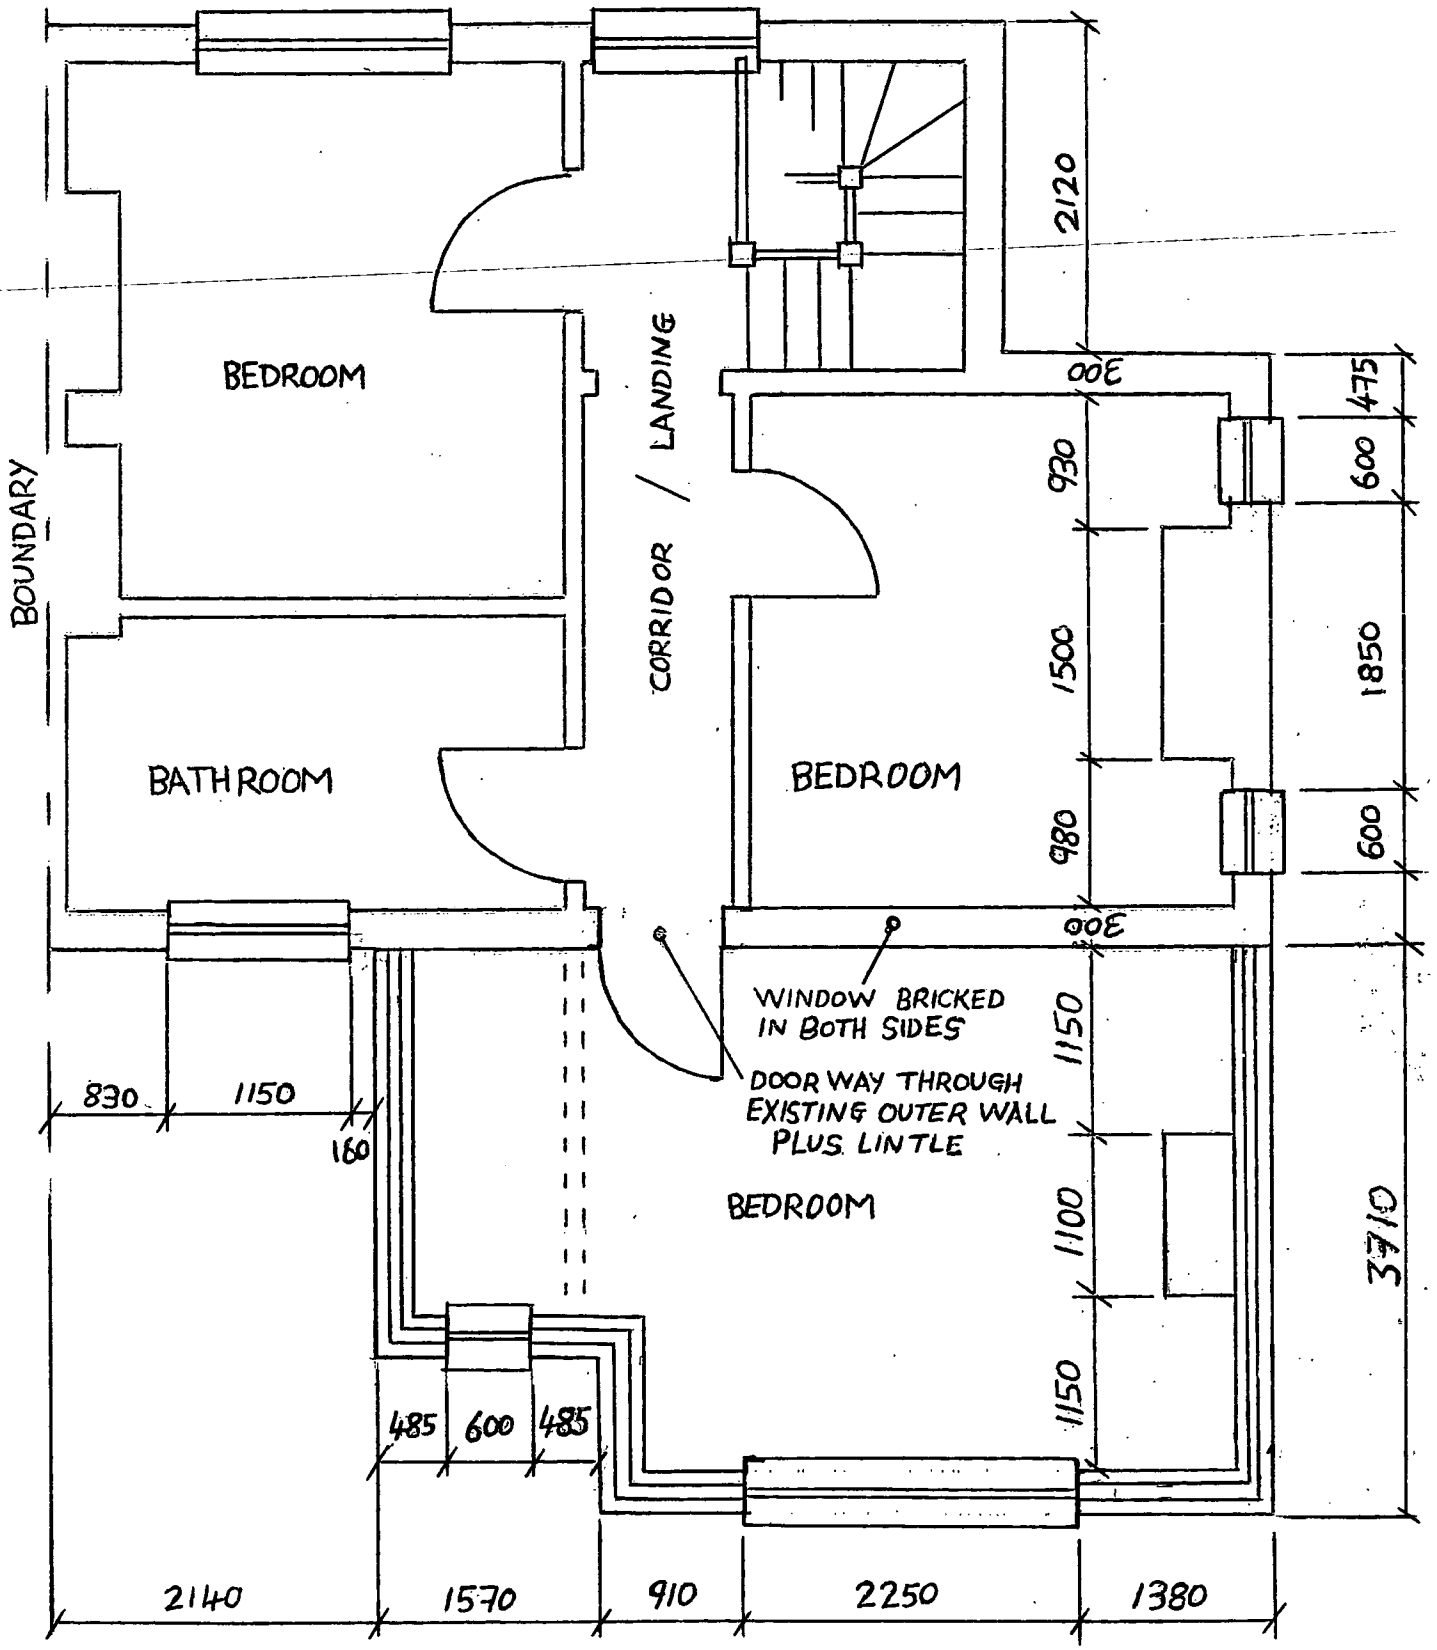

NOT TO SCALE
A4