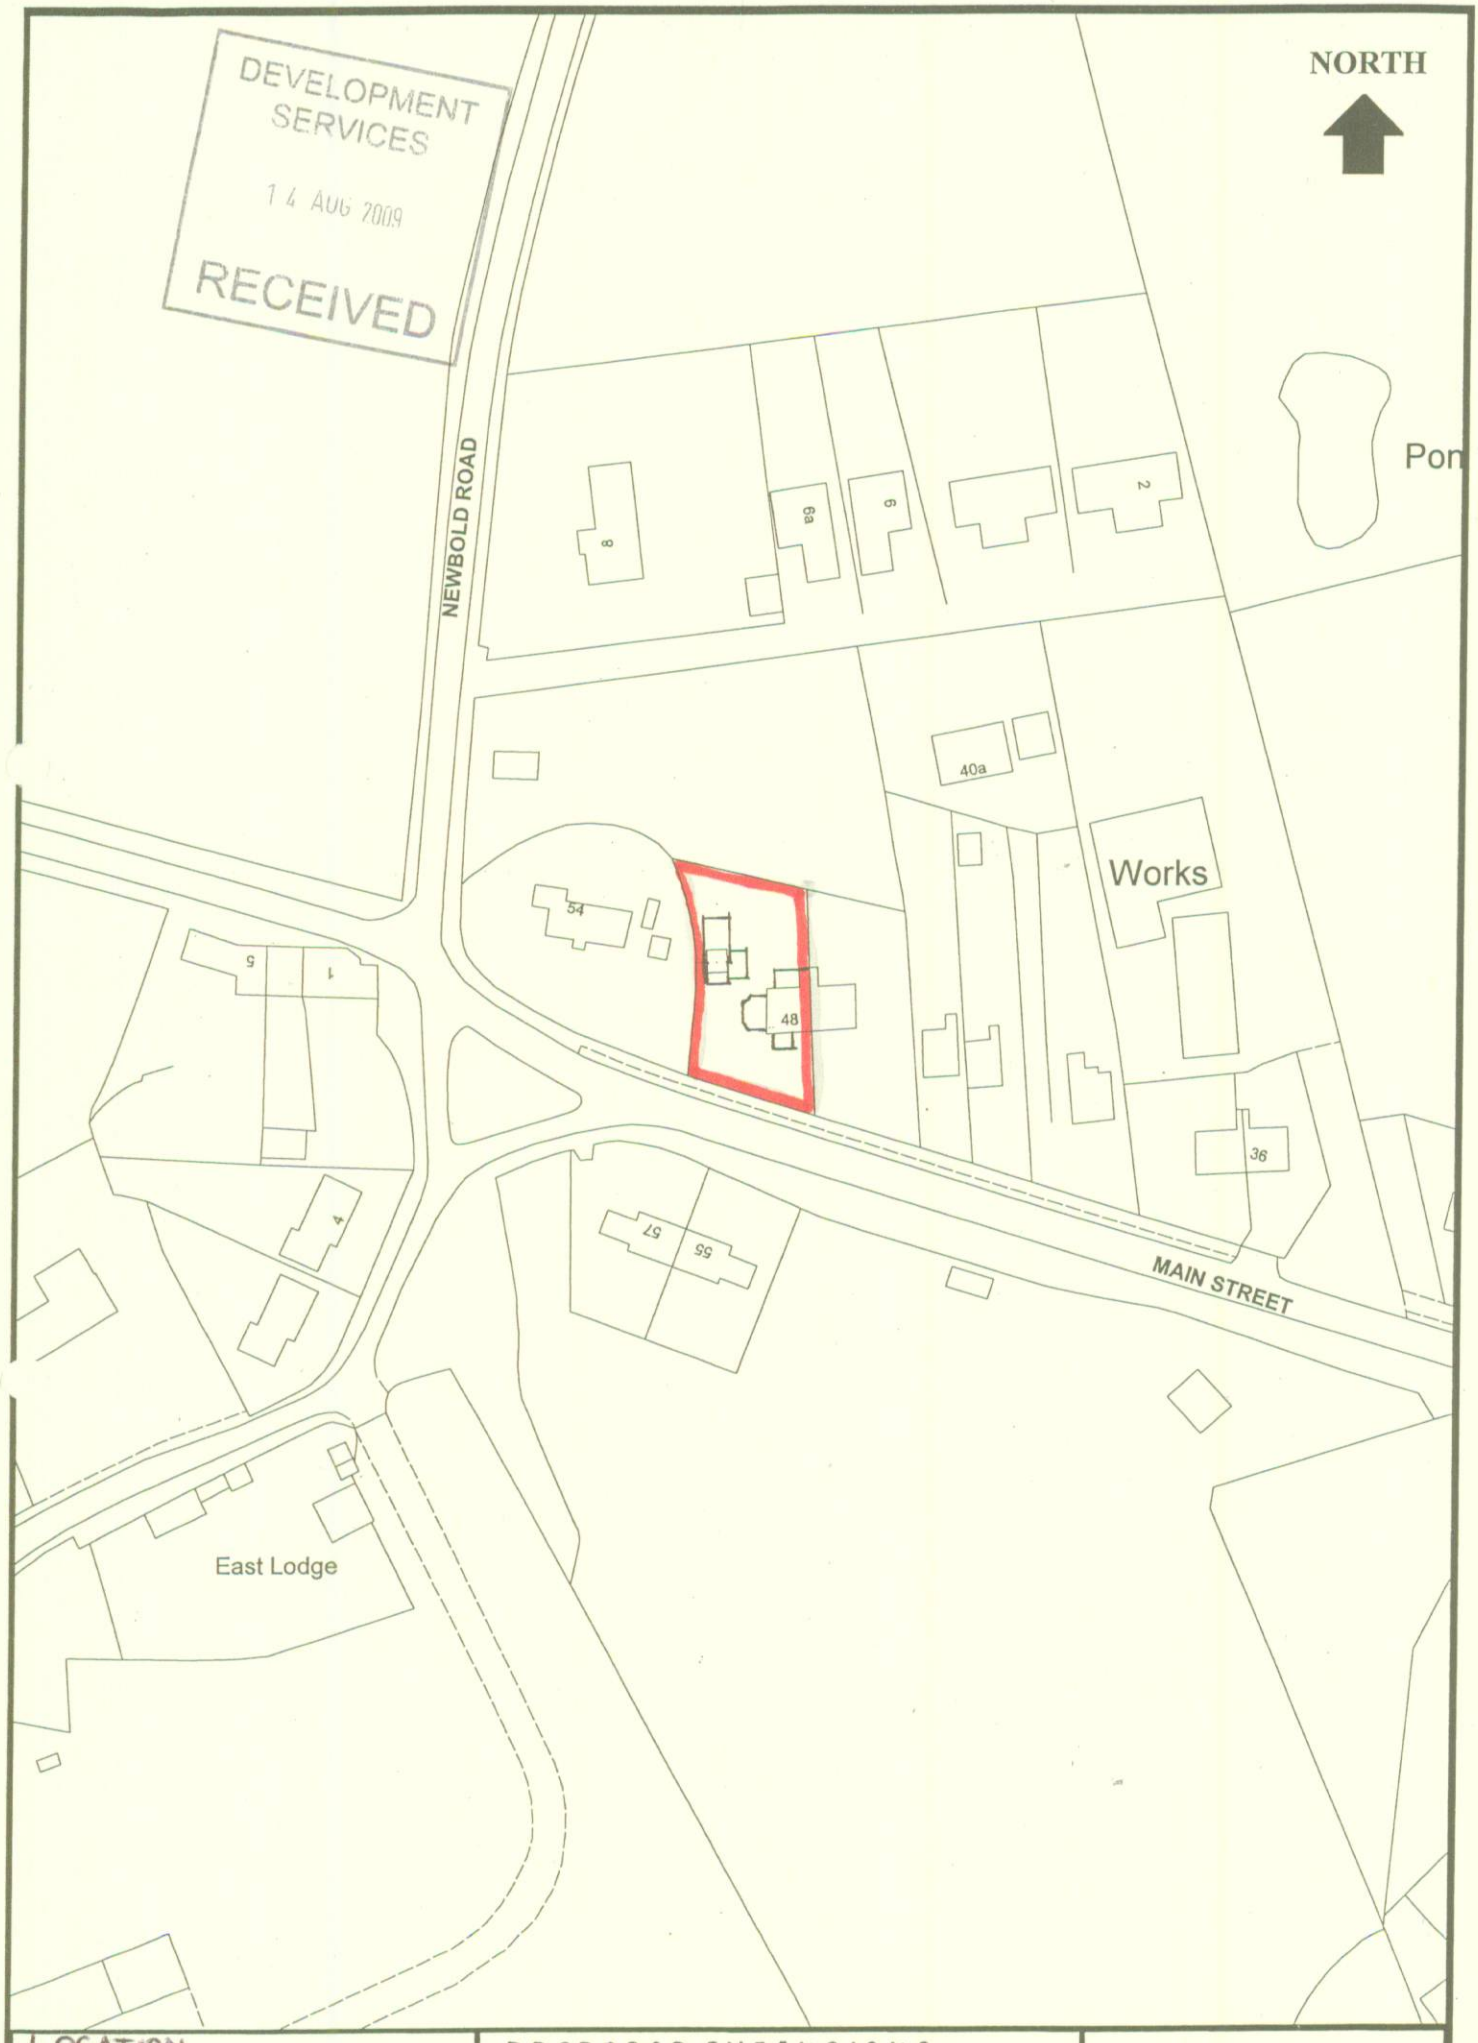


LOCATION
SITE PLAN

PROPOSED EXTENSIONS
48 Main St Kirkby Mallory

SCALE
1:1250

PE/1