

Notes


DEVELOPMENT SERVICES
17 MAR 2006
RECEIVED

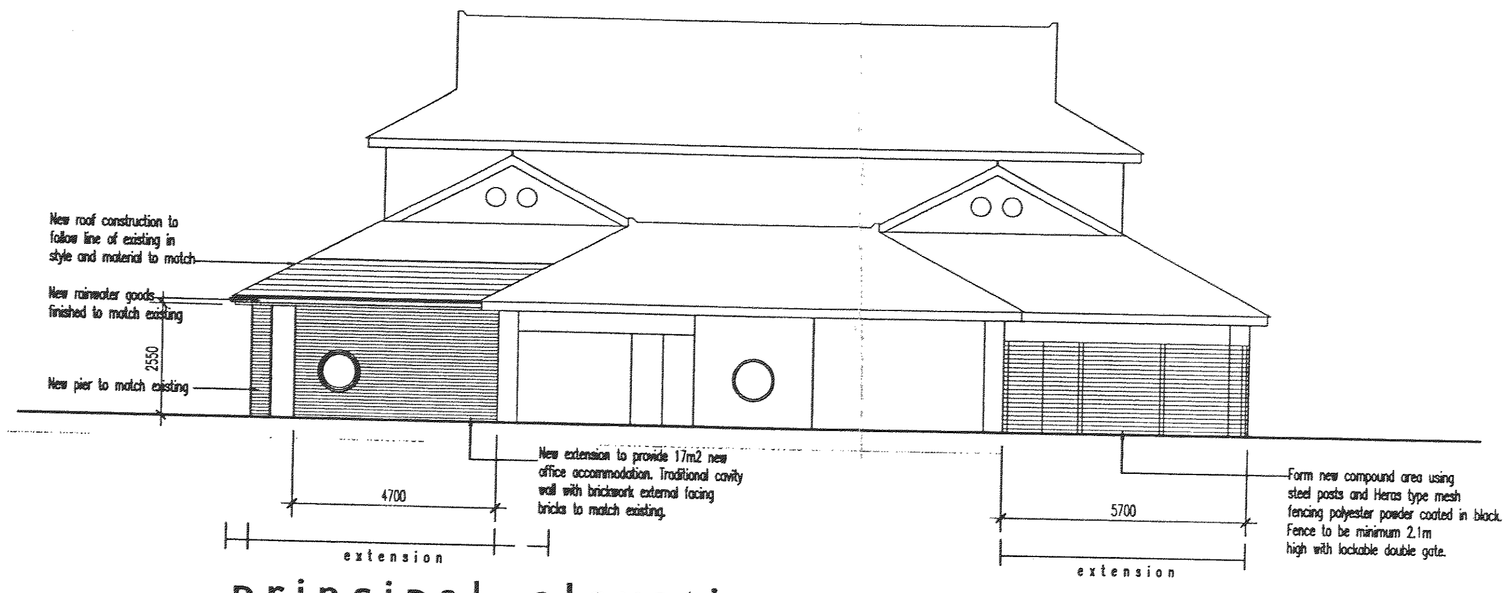


principal elevation

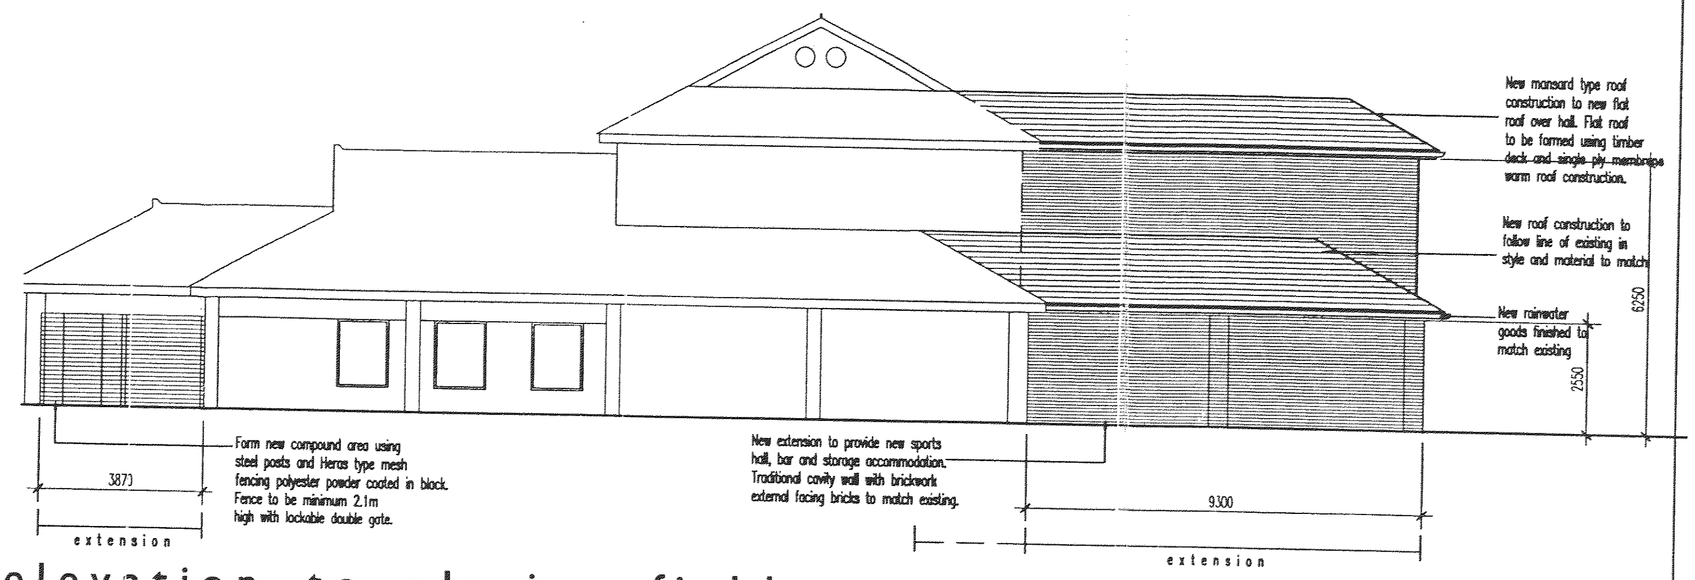

elevation to playing field

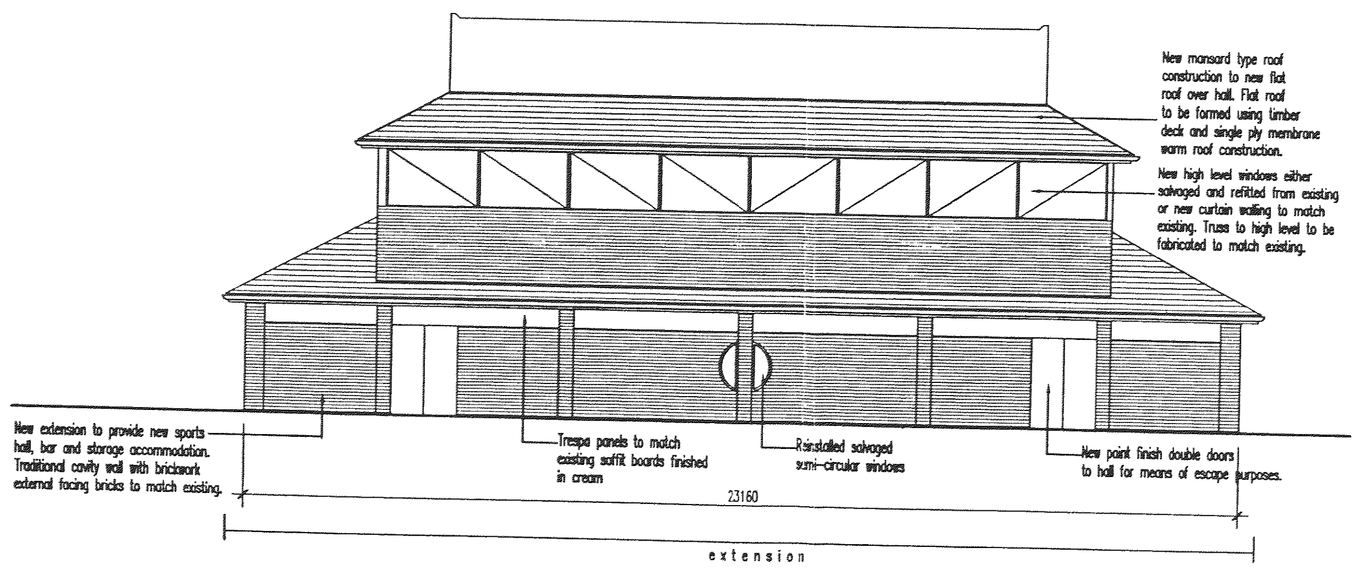

rear elevation

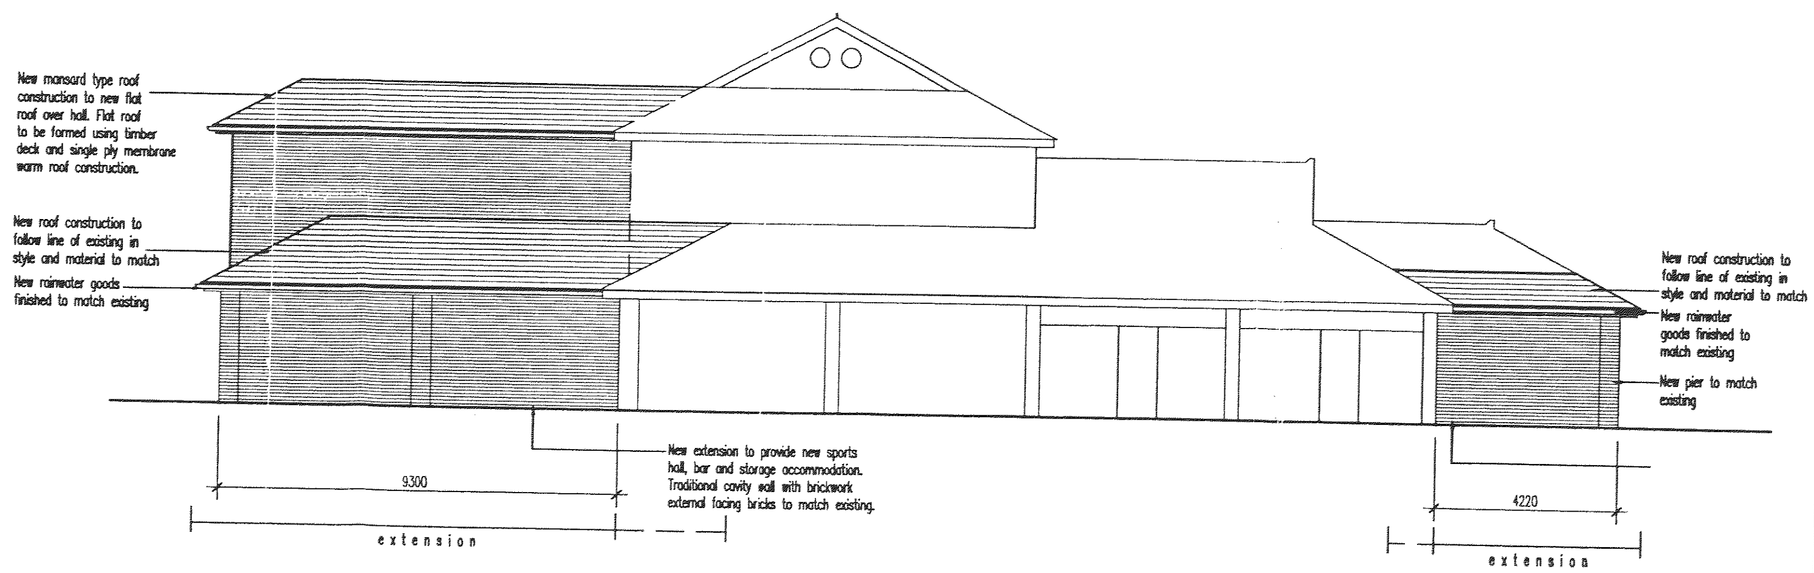

north elevation

©2005 metz
Do not scale - All dimensions to be checked on site

Revisions

metz
architects & masterplanners : 193 Charles Street, Leicester, UK, LE1 1LA. Tel +44 (0) 116 254 2999 Fax +44 (0) 116 254 6999 e-mail: mail@metz.uk.com

Client: ProHelp
Project: Markfield Community Centre
Drawing Title: Proposed Elevations

Drawn	MJH
Date	10.2005
Checked	
Scale	1:100
JOB No.	05600
Drg No.	03