



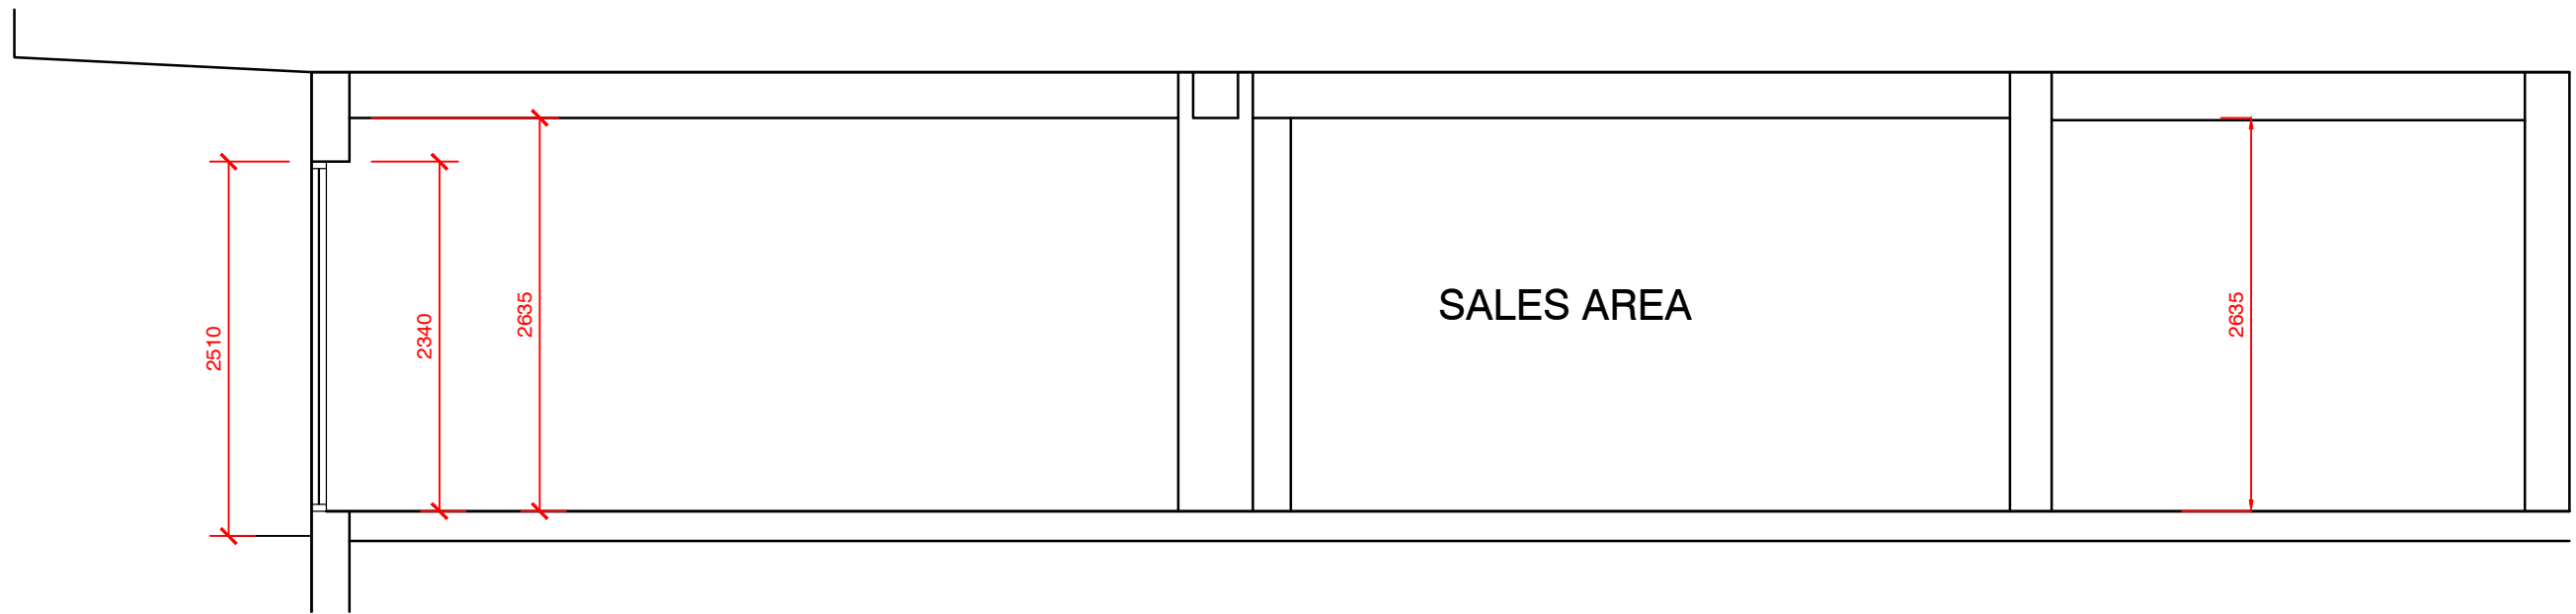

EXISTING SECTION A - A (1:50)

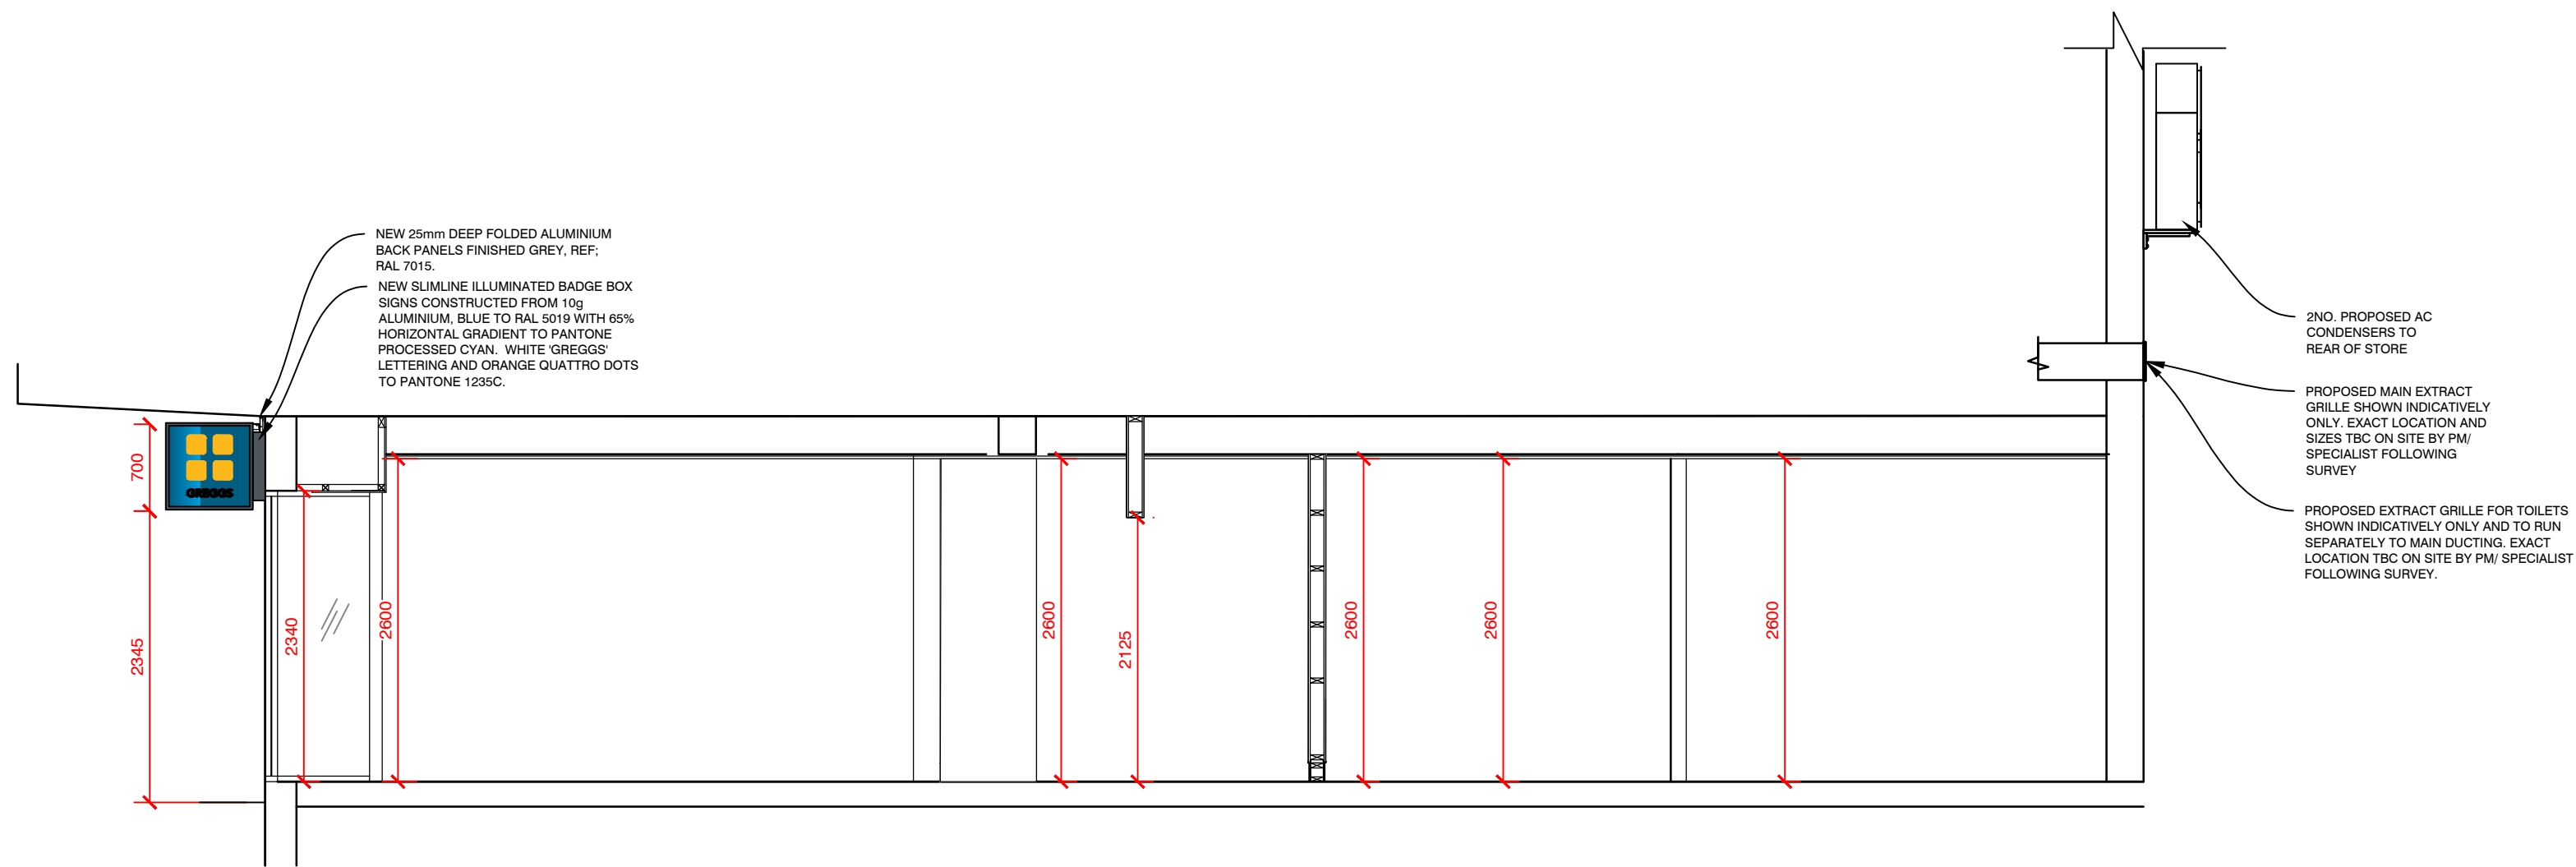

PROPOSED SECTION A - A (1:50)

REV	DESCRIPTION	DATE	NAME
GREGGS			
GREGGS Plc (CENTRAL) MAINSTREAM WAY SALTLEY BIRMINGHAM B7 4SN Tel: (0121) 605 1122			
Shop S Number & Name S6414 HINCKLEY 3 CASTLE ST			
Title PLANNING - SECTIONS			
Site Address 3 - 5 CASTLE STREET HINCKLEY LE10 1DA			
Gross Building Area 156 Sq m		Gross Sales Area 55 Sq m	
Drawing No. RCEN/S6414/03P			Rev.
Date 10.01.24		Scale 1:50	@ A1
Drawn by HE	Scale Bar 0 500 1000 1500 2000 2500mm SCALE 1:50		
Issued 17.01.24			