


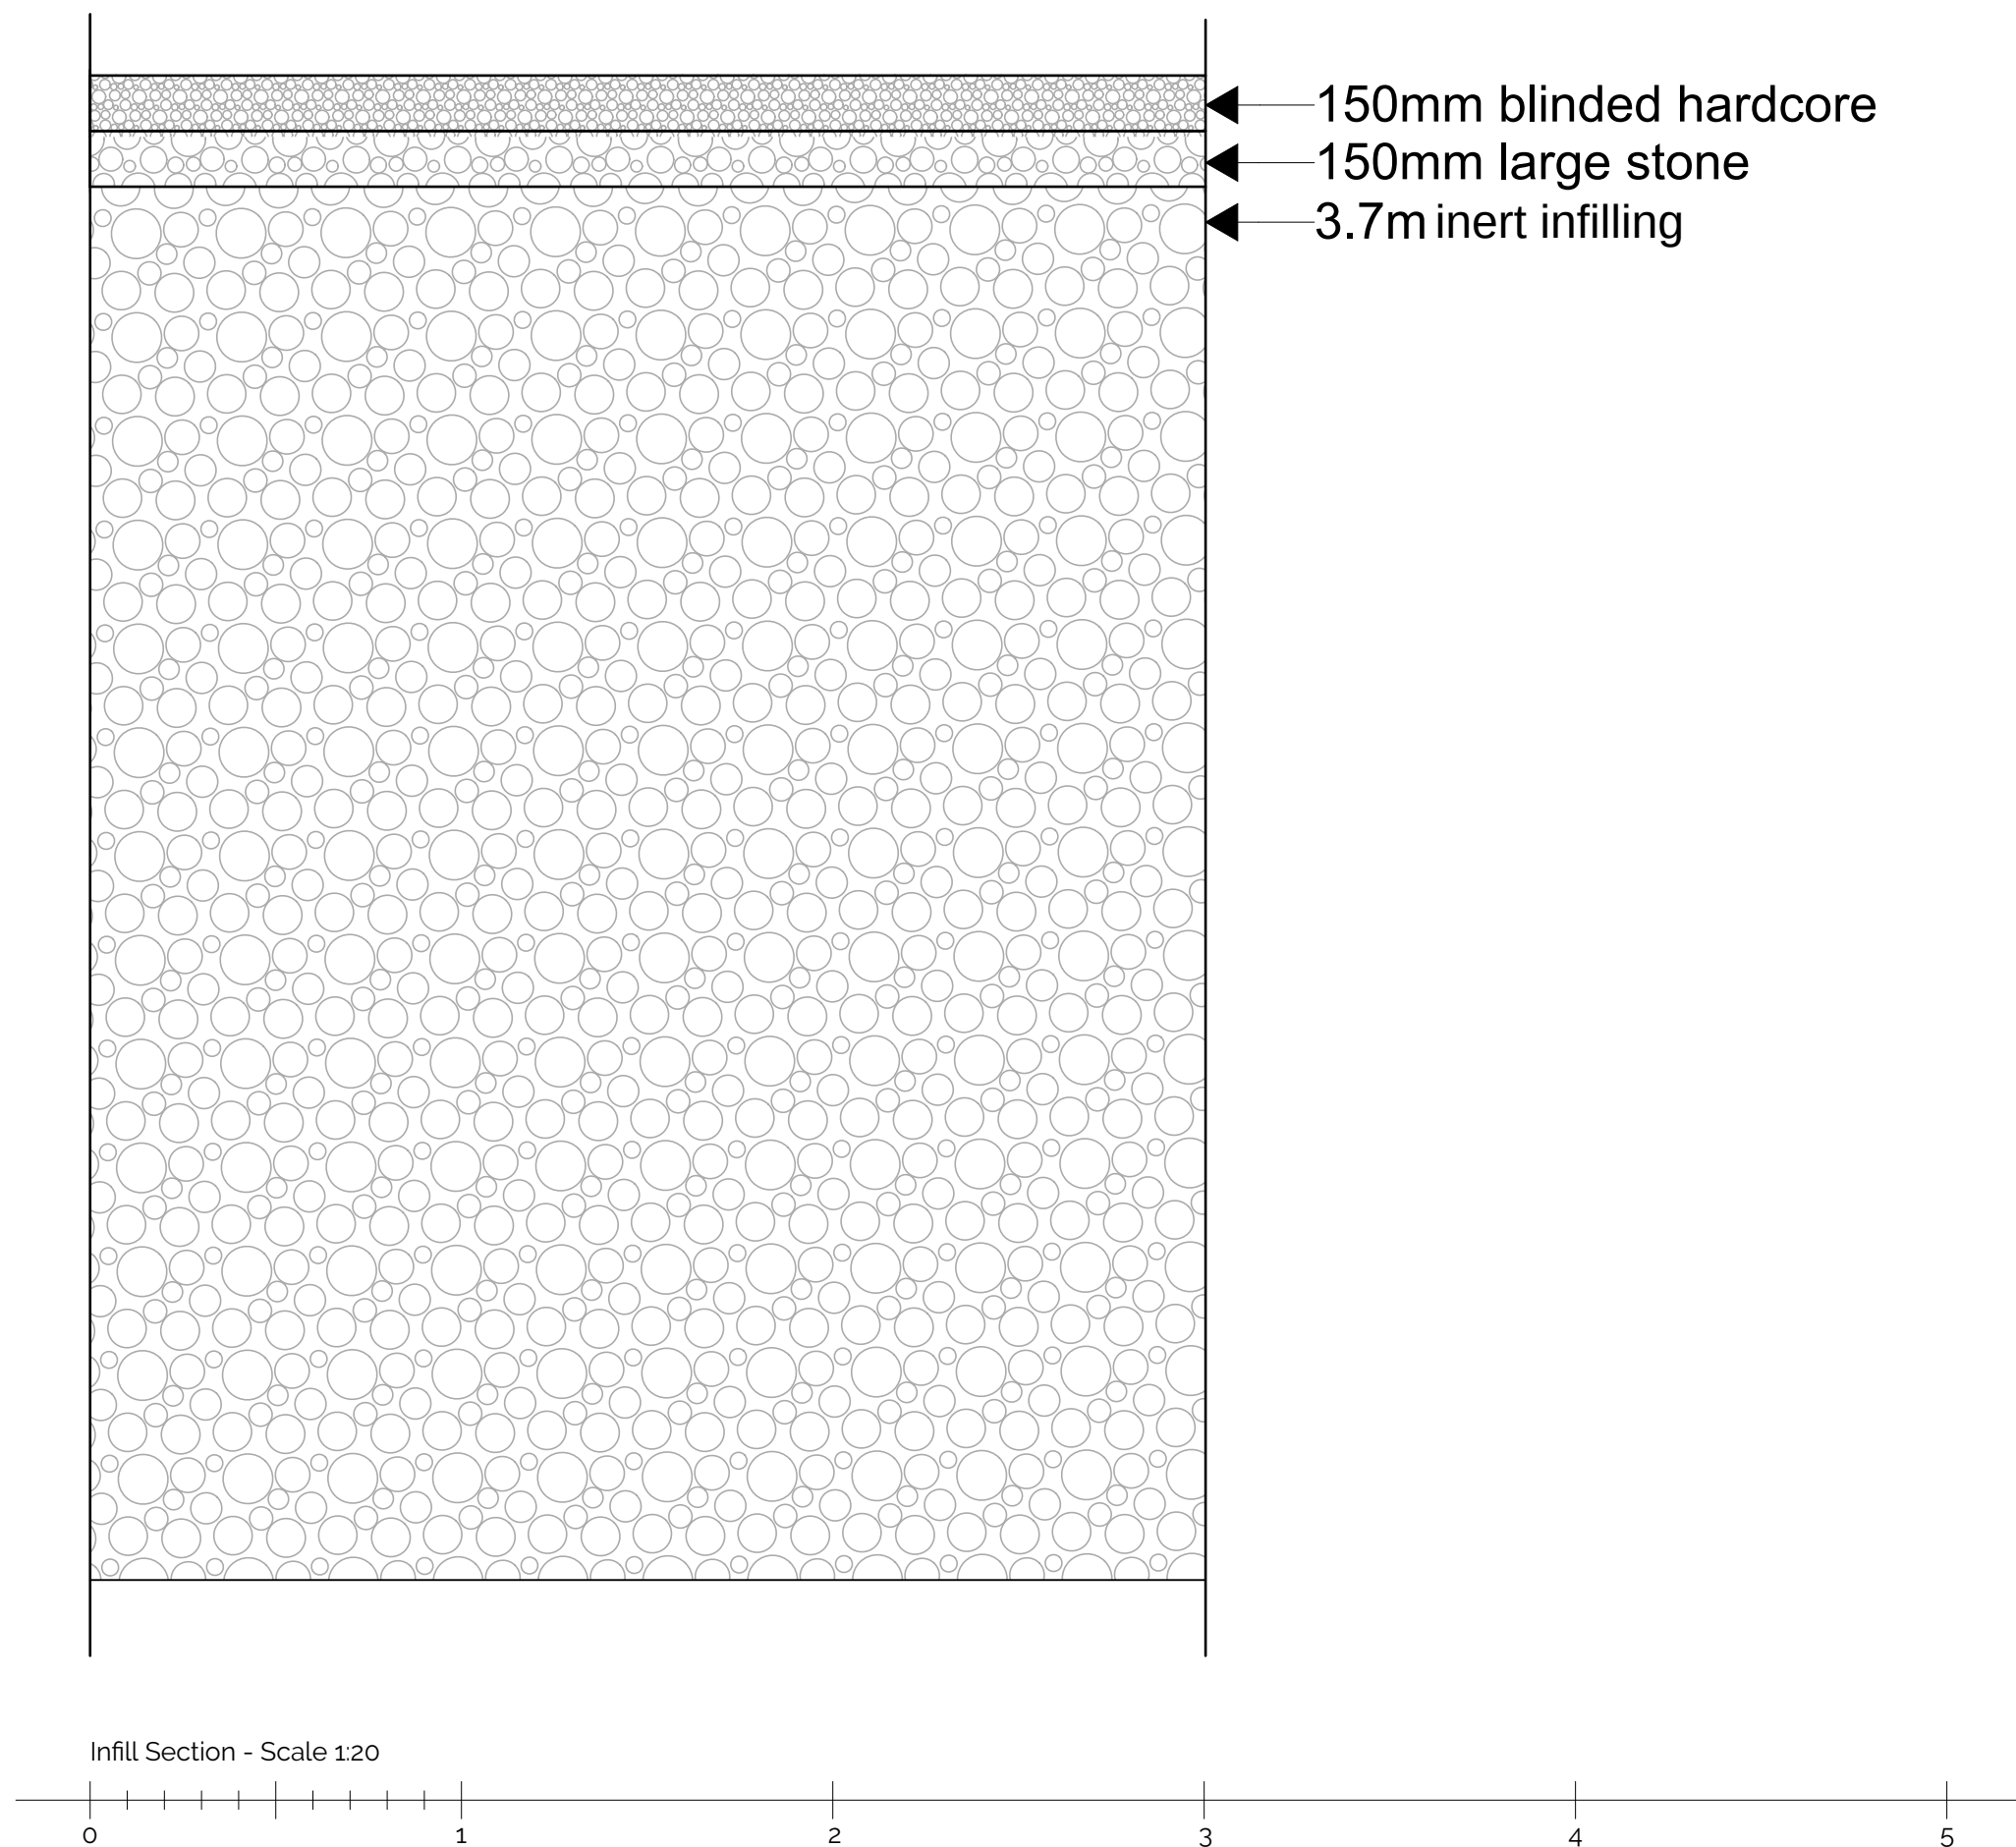

The **Rural**
PlanningCo

Millridge Farm, Parsons Lane, Hartlebury, Worcs, DY11 7YQ

www.theruralplanningco.co.uk team@theruralplanningco.co.uk

Client

Mr T Sinnott

Project

Ivy House Farm

Bosworth Road

Nuneaton

CV13 6LW

Project Description

Lagoon infill

Drawing Title

Planning - Infill Section

Drawn by: **NA**

Checked by: **SM**

Date: **June 2026**

Date: **June 2026**

Layout ID

Drawing Scale

Revision

TBC-11

1:20 @ A3 Landscape